


© Crown Copyright 2007. All rights reserved. Licence number 100020449

Location Plan 1:1250

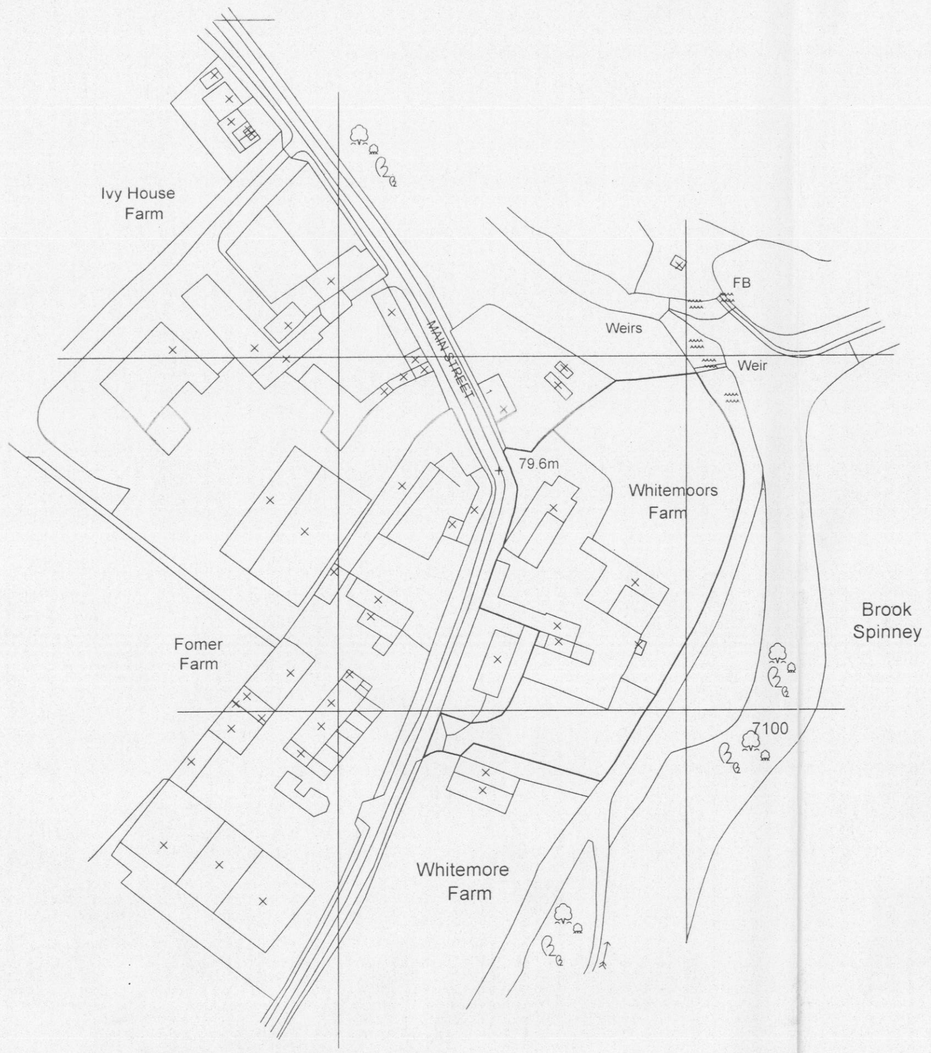


Front elevation A
1:100




Rear elevation C
1:100

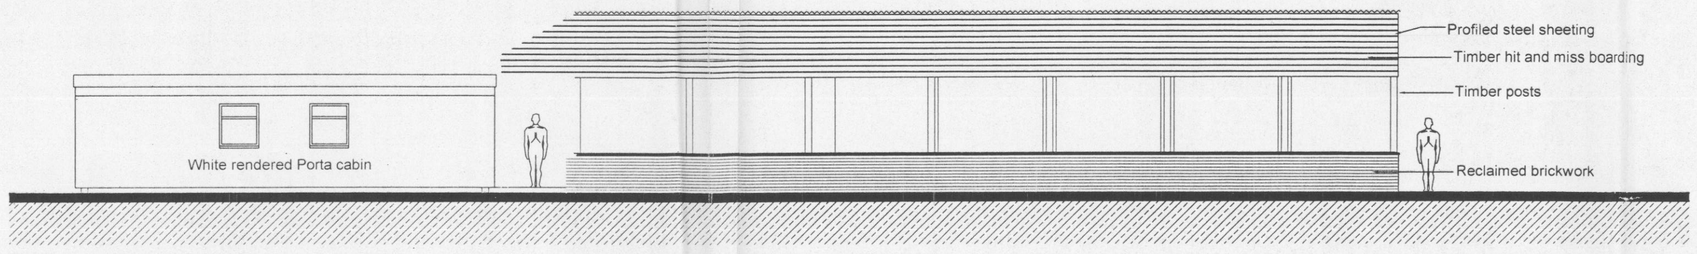


Side elevation B
1:100

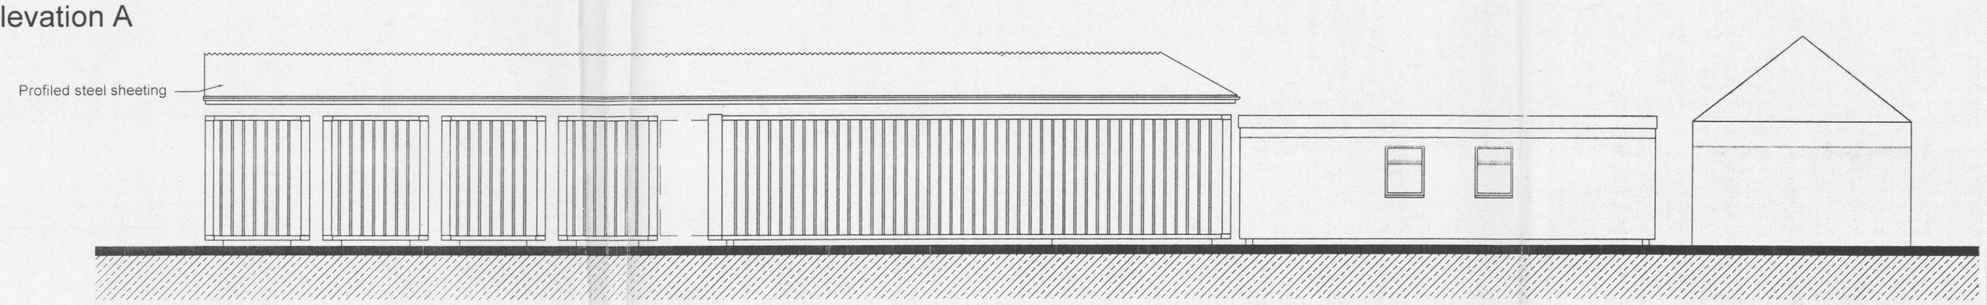


Section AA 1:50

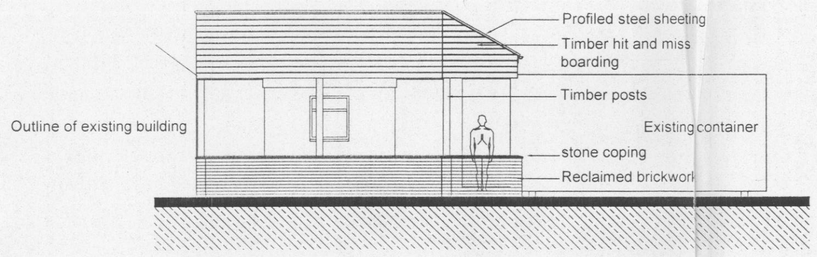


Proposed cabin elevations 1:100

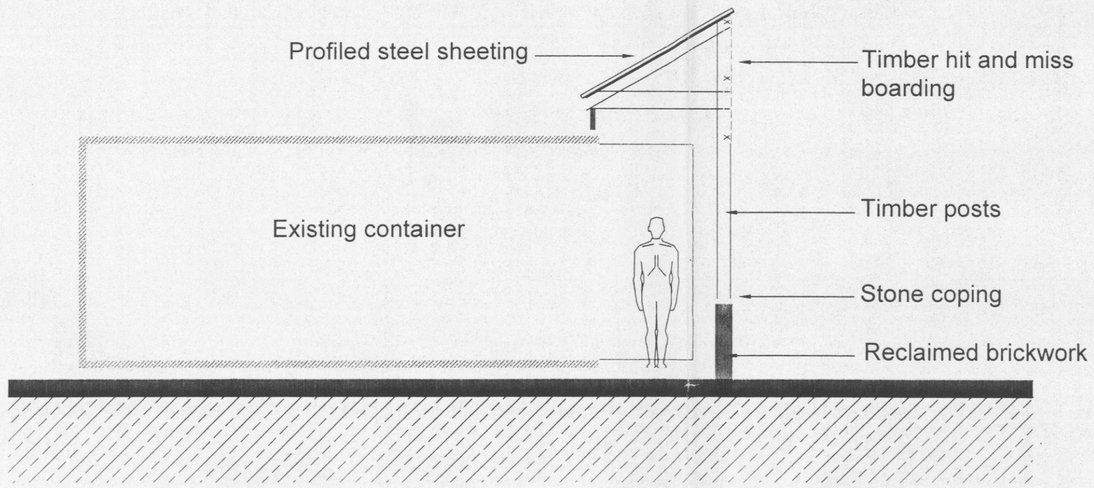


Site Plan 1:200

© Copyright Reserved - Plann Architects Ltd

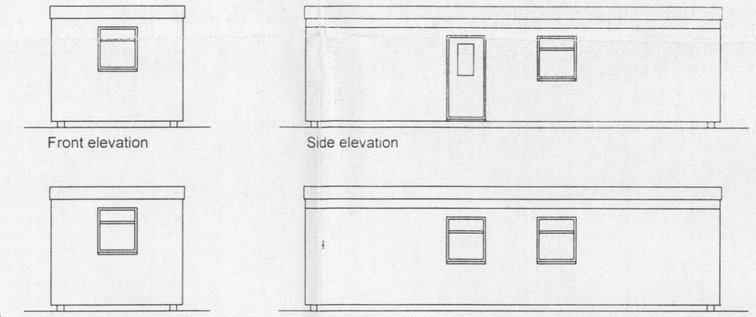All dimensions and levels to be checked on site by main contractor prior to preparation of setup drawings and commencement on site.

Drawings can be scaled for Planning purposes only. do NOT scale for construction.

The drawing is to be read in conjunction with all relevant consultant and/or specialist drawings and documentation. Any discrepancies or variations should be notified to the architect.

Health and Safety Hazard Identification:

CONSTRUCTION

C

MAINTENANCE

M

DEMOLITION

D

DEVELOPMENT SERVICES
26 AUG 2008
RECEIVED

Notes:

External Materials:

| | |
|---|---|
| Roof: | Profiled steel sheeting Black |
| Walls: | Reclaimed brickwork |
| Rainwater Goods: | Black UPVC |

| | | | |
|---|---|---|---|
| A | 8.08.08 | Rear elevation added | MCL |
| | | Revisions Notes | |

plann architects

Proposed Storage Containers
Shelton
Lincolnshire

Planning drawing

SCANNED

| | | | |
|---|---|---|---|
| AN | MCL | 08.08.07 | |
| W.3190.L.01 | A | | |