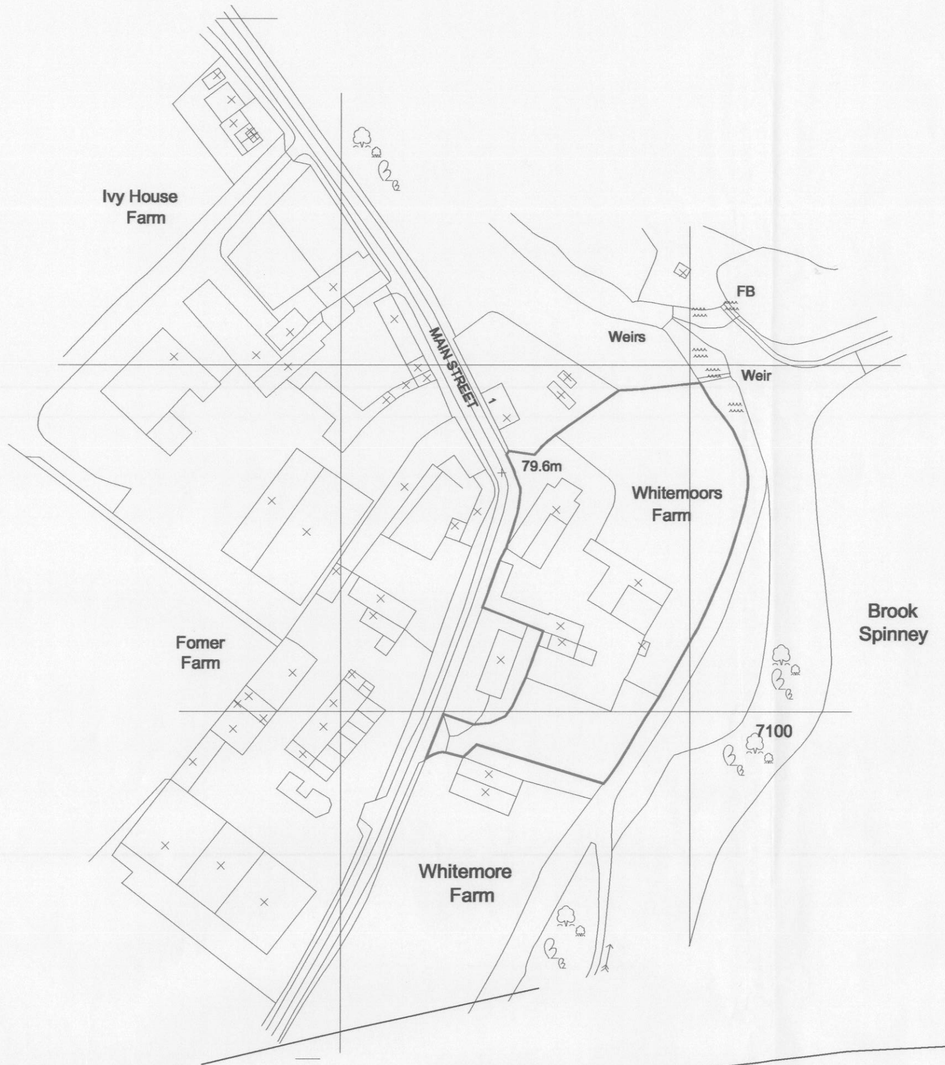

© Crown Copyright 2007. All rights reserved. Licence number 100020449

Location Plan 1:250

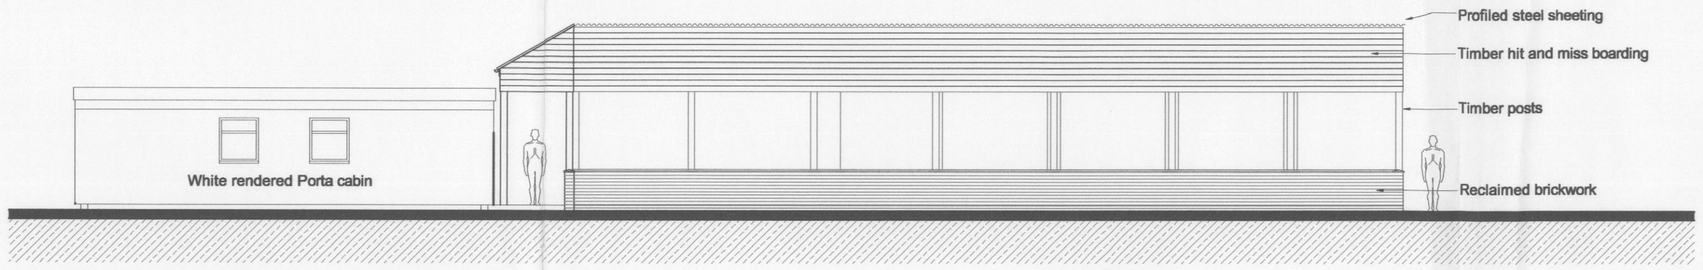

Front elevation A
1:100

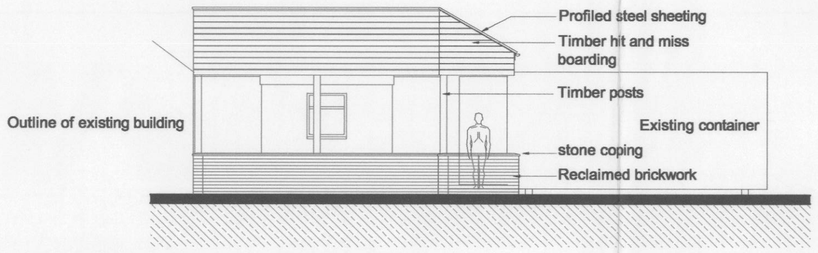

Side elevation B
1:100

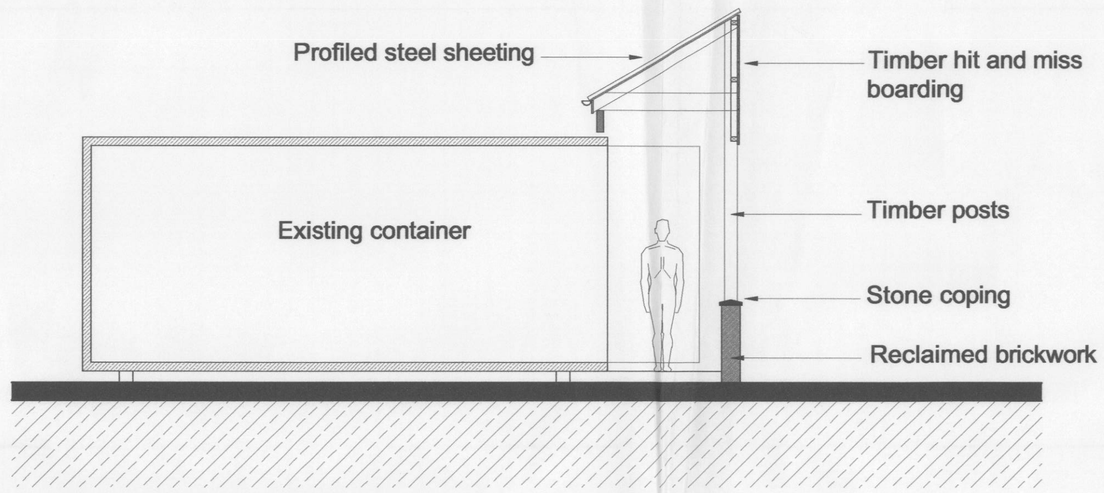

Section AA 1:50



Proposed cabin elevations 1:100

Site Plan 1:200

DEVELOPMENT SERVICES
- 8 APR 2007
RECEIVED

SCANNED

© Copyright Reserved. Plann Architects Ltd

All dimensions and levels to be checked on site by main contractor prior to preparation of shop drawings and commencement on site.

Drawings can be scaled for Planning purposes only, do NOT scale for construction.

The drawing is to be read in conjunction with all relevant consultant and/or specialist drawings and documentation. Any discrepancies or variations should be notified to the architect.

Health and Safety Hazard Identification:

CONSTRUCTION

MAINTENANCE

DEMOLITION

Notes:

External Materials:

Roof:	Profiled steel sheeting black
Walls:	Reclaimed brickwork
Rainwater Goods:	Black UPVC

Planning

Rev.	Date	Revision Notes	Drawn

plann architects

Studio 1 Welland Studios
Welland Business Park
Valley Way
Market Harborough
Leicestershire LE16 7PS

Tel: 01858 468946
Fax: 01858 466879
E-Mail: info@plann-architects.co.uk
www.plann-architects.co.uk

Client Information:	Whitemoors Antique Centre
Project Title:	New canopy and storage containers Shenton Leicestershire
Drawing Title:	Planning drawing

Scale @ A1: AN	Drawn: MCL	Date: 06.06.07
Drawing No: W.3190.L.01	Rev:	Checked By: