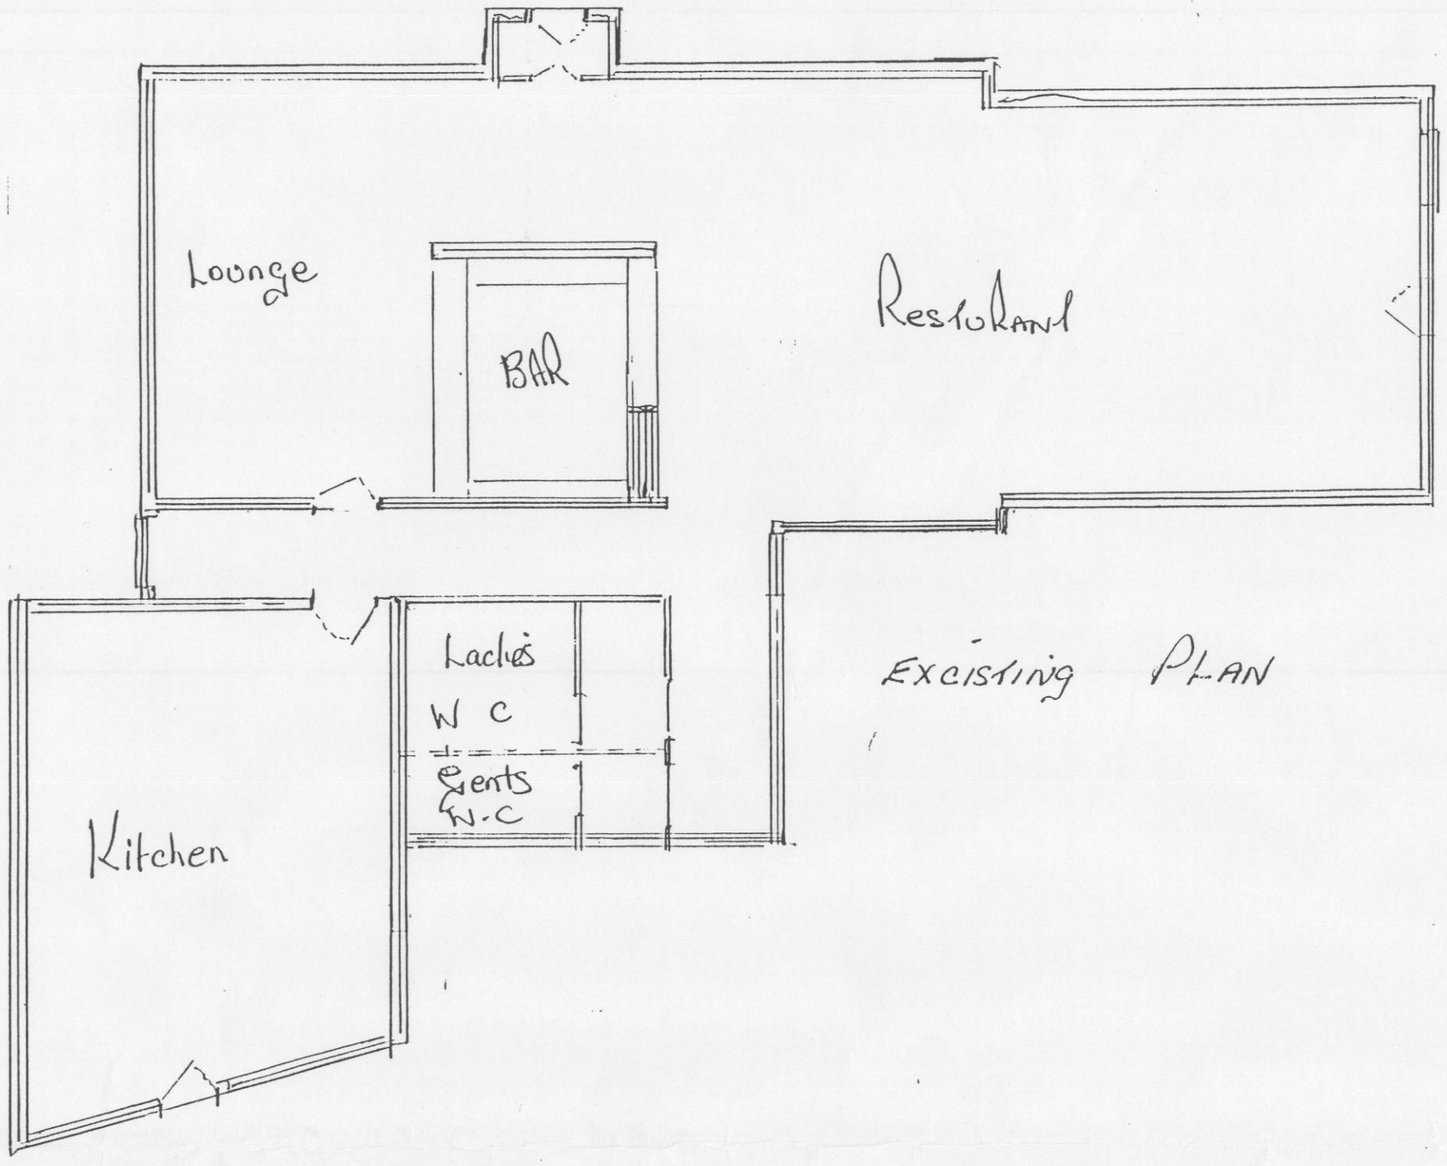

EXCISTING PLAN

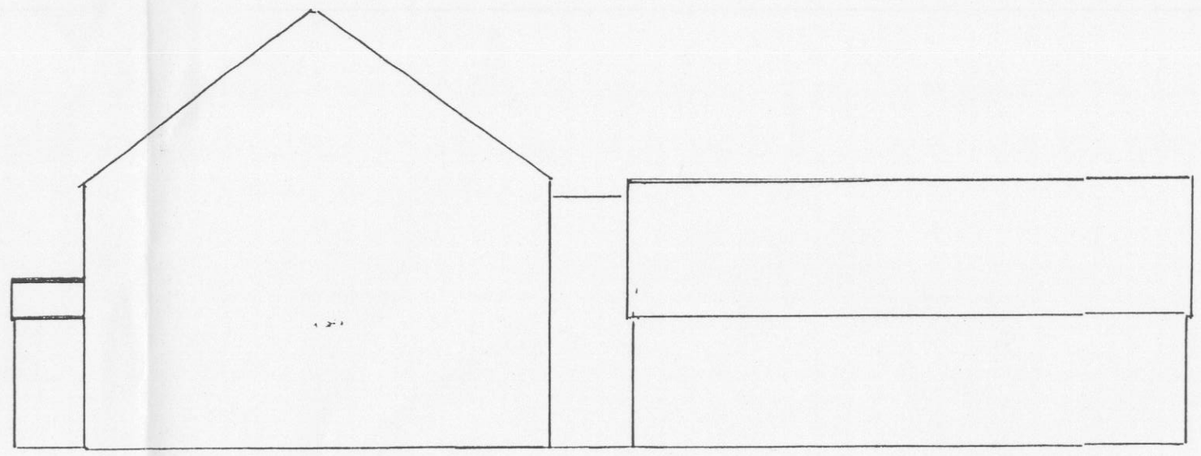

WEST ELEVATION

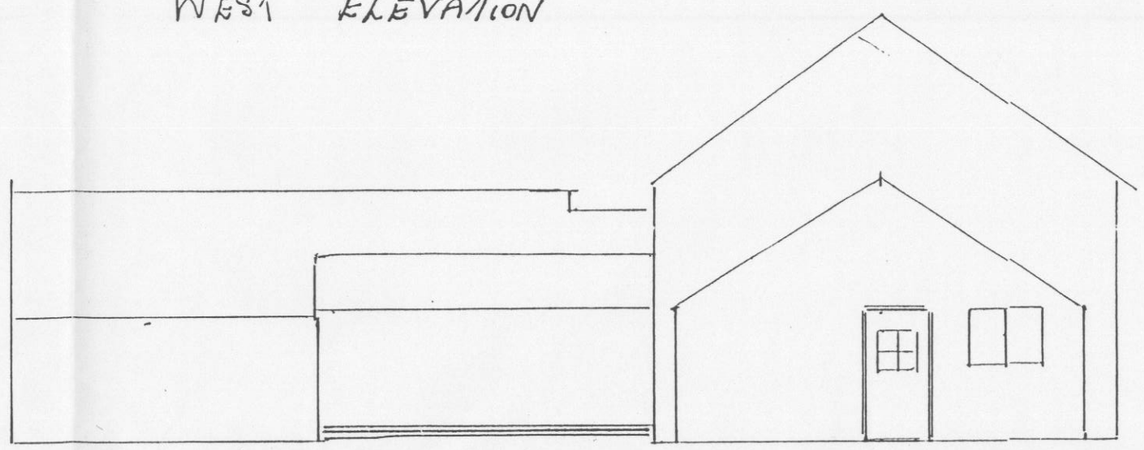

EAST ELEVATION

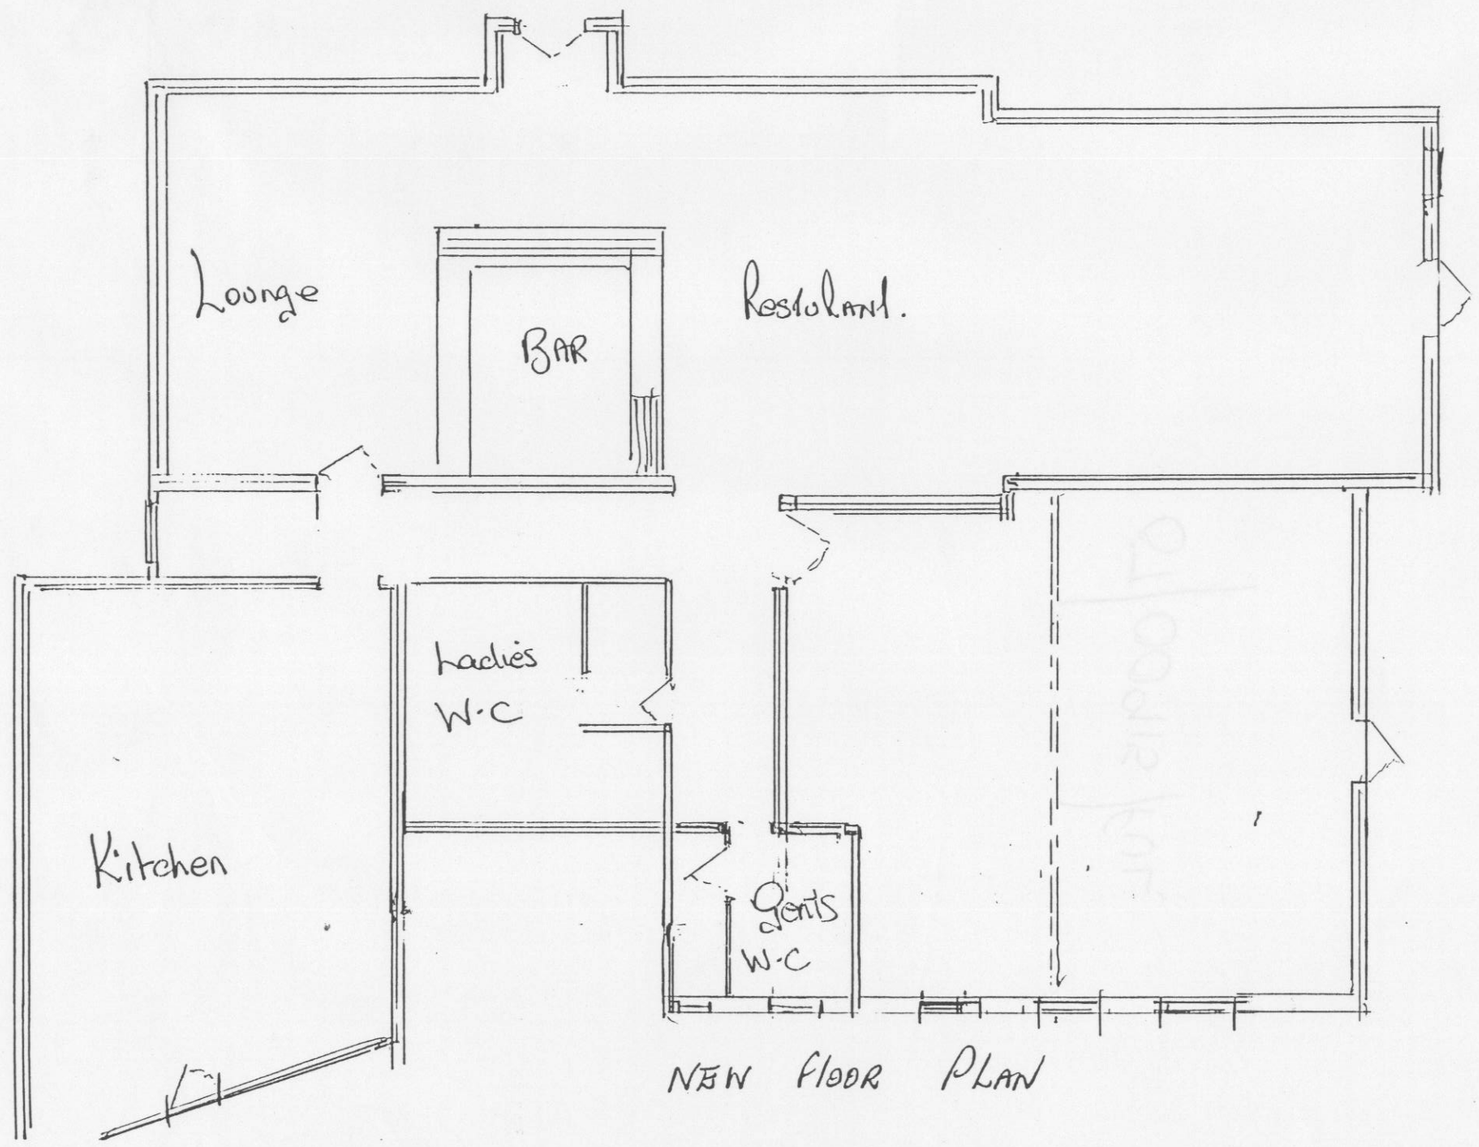

NEW FLOOR PLAN

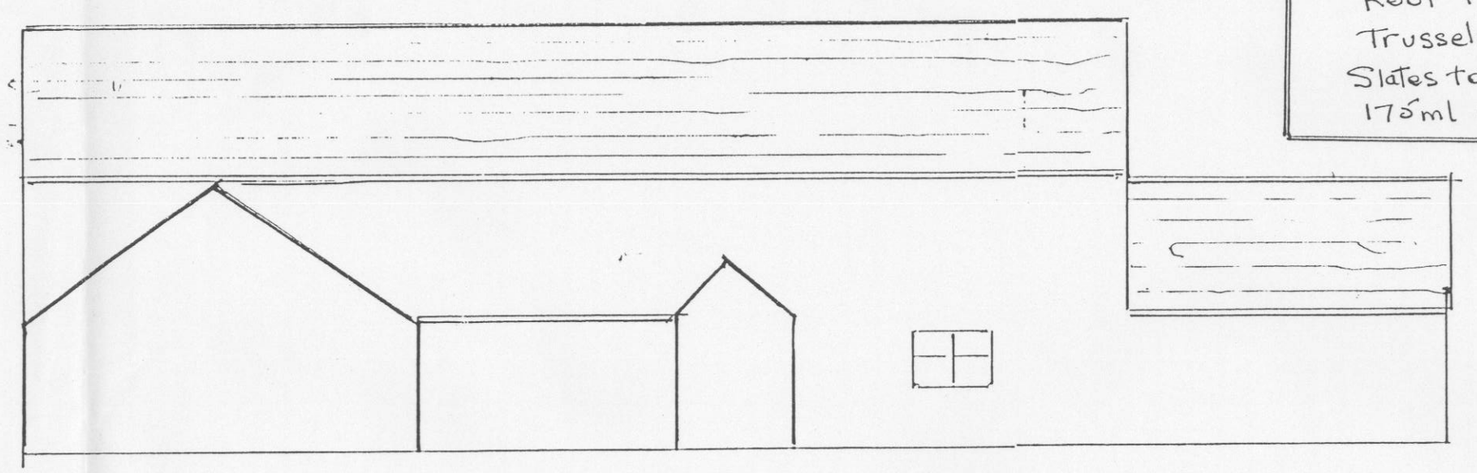

SOUTH ELEVATION EXCISING

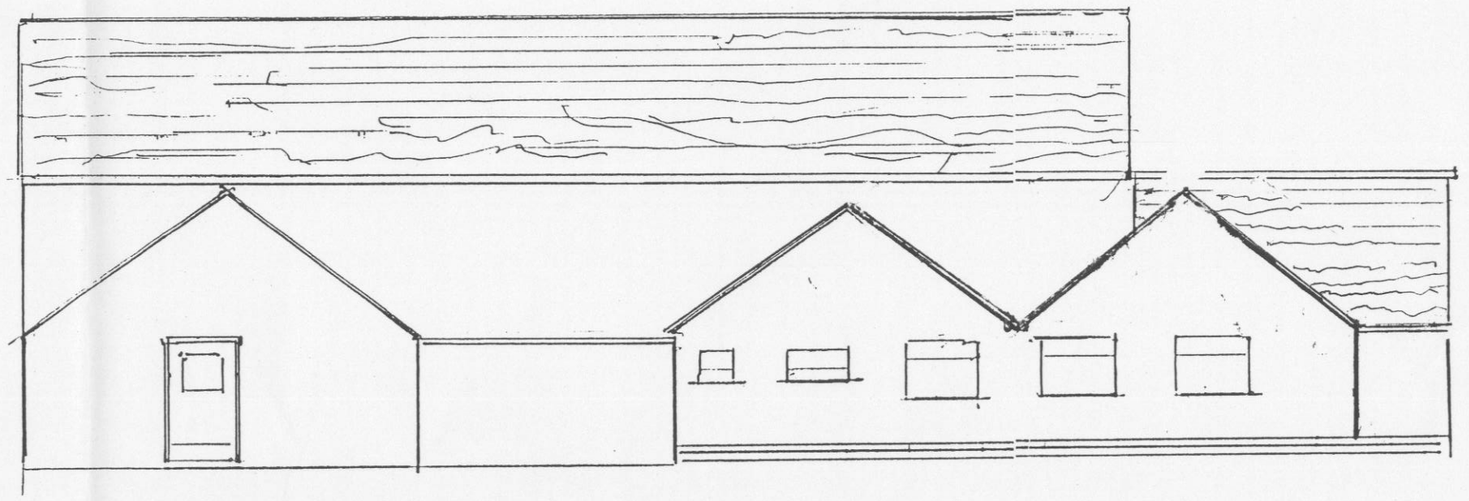

EXTENSION SOUTH ELEVATION

CINNIMION TREE
EXSTENTION
Toilet & Lounge
Scale 1- 100

CINNIMION TREE
WOOD ROAD. NAILSTONE

Specification
Footings to be 1 mt in Deph.
Floor Insolation 100ml
Plastic Sheeting
covered 150ml. conclete
Walls 100ml. insolation Block
with 75ml insulation in Cavity.
Roof to be made up of
Trussels. — made by HSS.
Slates to match exeisting roofs.
175ml insulation. to cover ceiling