


North External Elevation [1:50]

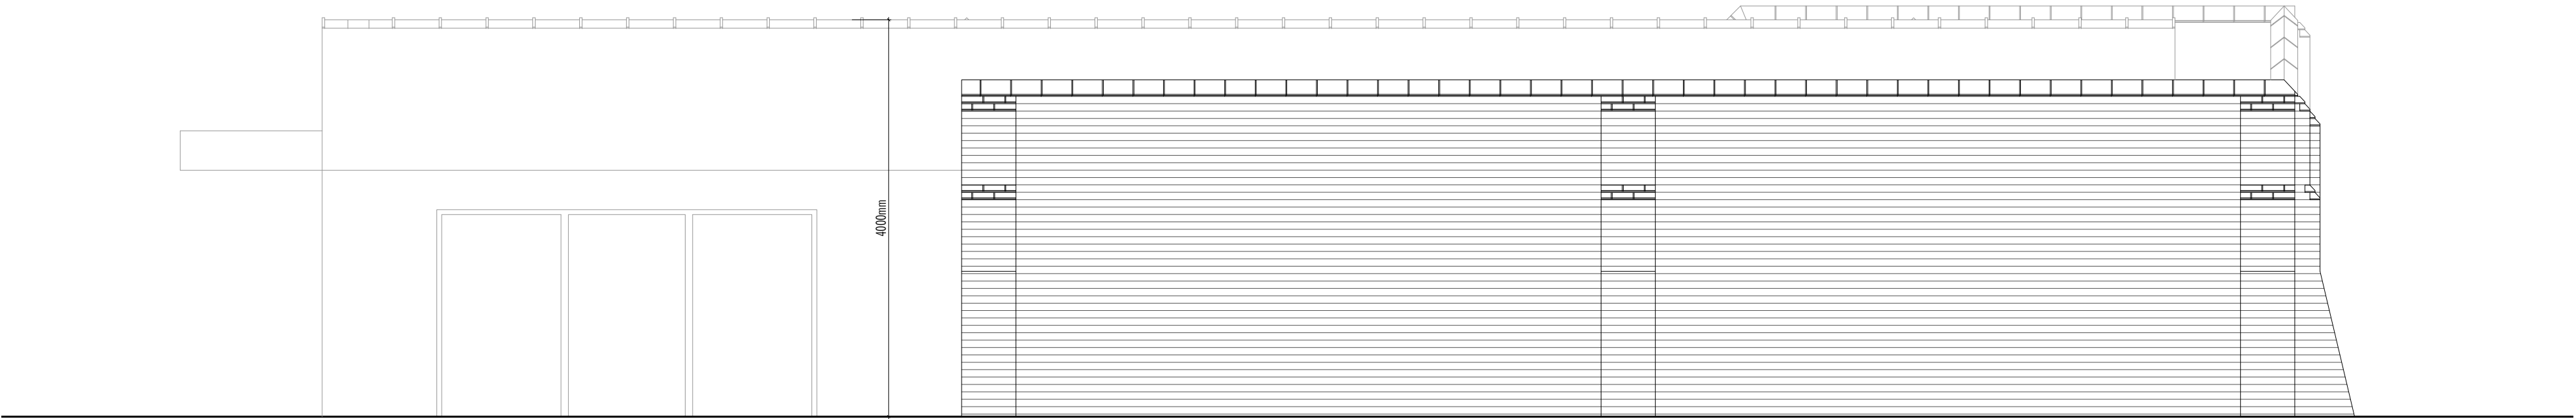

South External Elevation [1:50]

All dimensions are given for indicative purposes only.

All measurements should be checked on site prior to commencement and manufacturing.

If in doubt - ASK

This drawing remains the copyright property of Turner & Co Ltd and must not be reproduced without written consent

Rev	Date	Details	Drawn
Rev B	12.02.23	Pre-submission internal layout amendments following client feedback	RT

Rev	Date	Details	Drawn
Client: Mr & Mrs Warner			
Project Title: New Dwelling - Land adj The White House, Bosworth Road, Nuneaton			
Drawing Title: Proposed External Elevations			

PLANNING DRAWING



Turner & Co Ltd : Architectural Design : 1st Flr : Charly House
Duke Street : Tutbury : Burton upon Trent : DE13 9NE
01283 813368 : www.tcotld.net : enquiries@tcotld.net

Scale: 1:50	Date: 12.02.23	Drawn: RT	Checked: RT
Reference: WH211022	Drawing Nr: P005	Revision: Rev B	

Paper Size: A1