


EXISTING GROUND FLOOR LAYOUT

SCALE 1:100

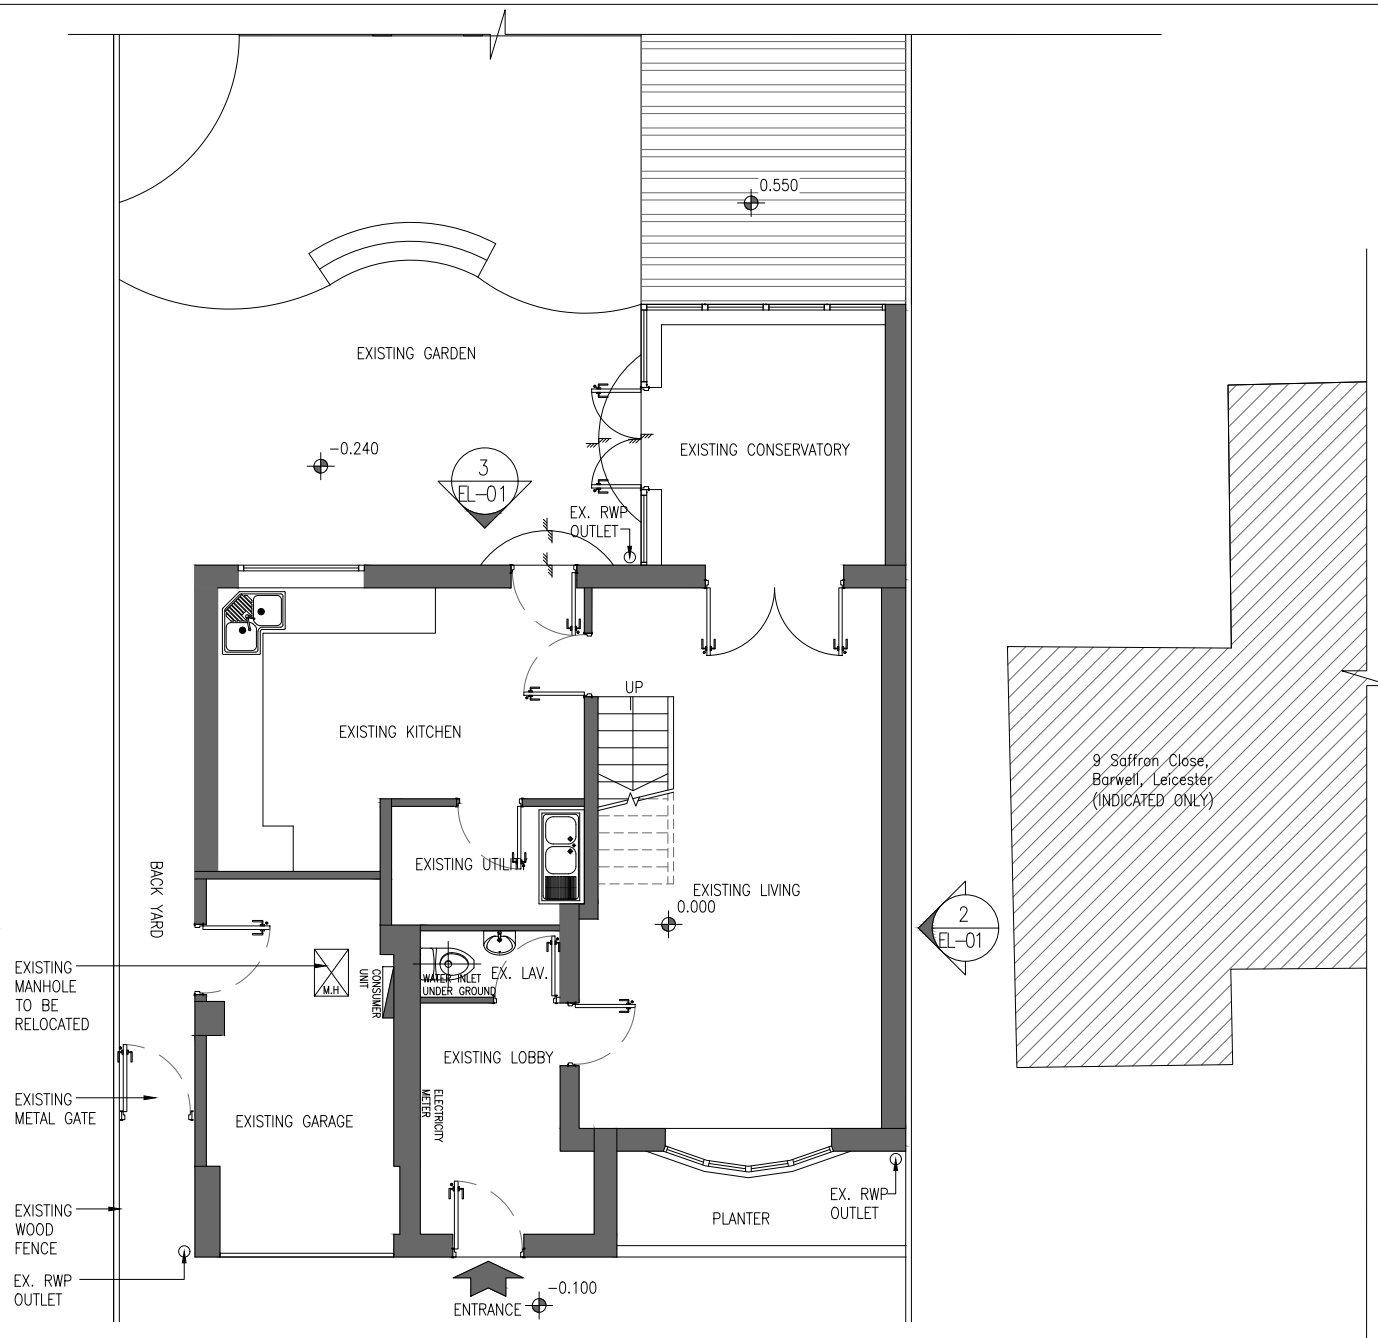

SUBMISSION

CLIENT :

ADDRESS :

INTERIOR DESIGNER
Sammy Wan
079 259 30798

GENERAL CONTRACTOR

NO.

MEP CONSULTANT

REVISION

DESCRIPTION		DATE
A	GENERAL REVISION	12.12.2023

9 Saffron Close,
Barwell, Leicester
(INDICATED ONLY)

ALL DIMENSIONS ARE TO FINISH UNLESS OTHERWISE NOTED.

DO NOT SCALE FROM DRAWING. ALL DIMENSIONS MUST BE VERIFIED ON SITE. THIS DOCUMENT CONTAINS COPYRIGHTED MATERIAL. ANY UNAUTHORIZED USE, DISCLOSURE, DISSEMINATION OR DUPLICATION OF ANY OF THE INFORMATION CONTAINED HEREIN MAY RESULT IN LIABILITY UNDER APPLICABLE LAWS.

PROJECT :
NEW EXTENSION WORK

NEW EXP.
PROJ. NO.

DRAWING TITLE
EXISTING LAYOUT

STATUS
DESIGN

FORMAT	SCALE	DATE
	1:100	25.11.2023

DRAWING NUMBER	REVISION
PL-03	-