



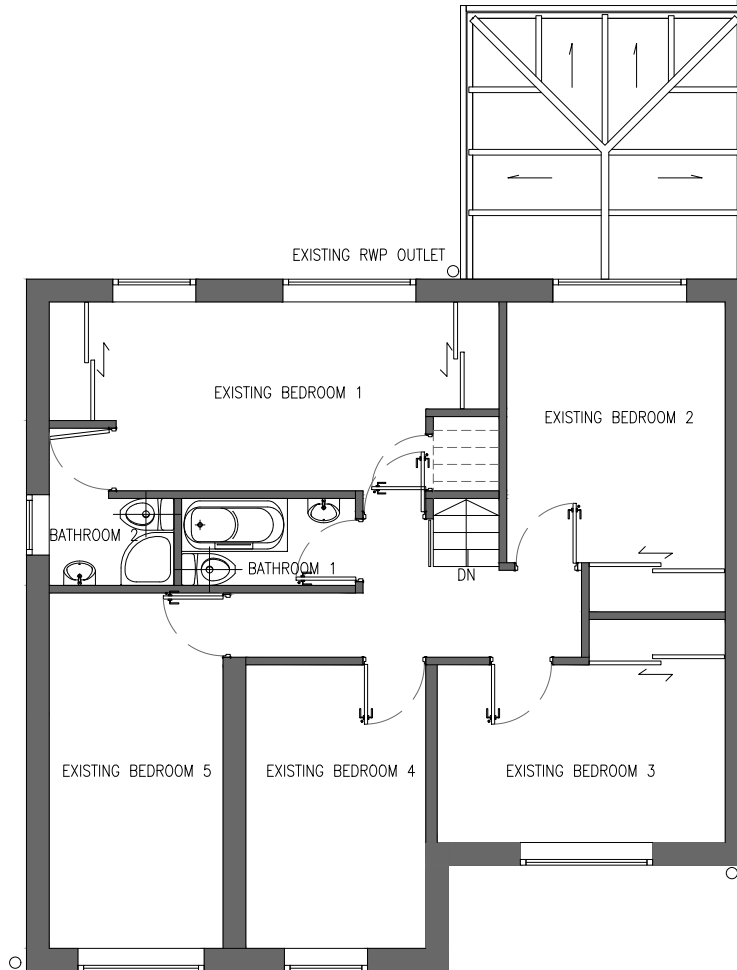

4

EXISTING FIRST FLOOR LAYOUT

SCALE 1:100

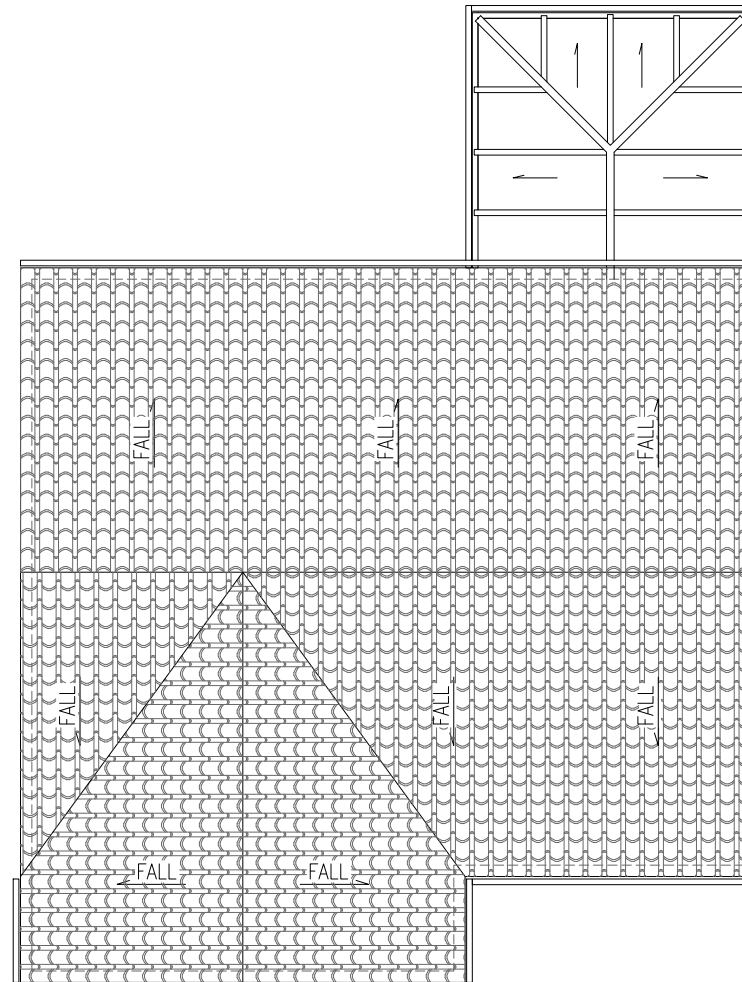

5

EXISTING ROOF FLOOR LAYOUT

SCALE 1:100

SUBMISSION

CLIENT :

ADDRESS :

INTERIOR DESIGNER
Sammy Wan
079 259 30798

GENERAL CONTRACTOR

NO.

MEP CONSULTANT

REVISION

DESCRIPTION

DATE

A GENERAL REVISION 12.12.2023

ALL DIMENSIONS ARE TO FINISH UNLESS OTHERWISE NOTED.

DO NOT SCALE FROM DRAWING. ALL DIMENSIONS MUST BE VERIFIED ON SITE. THIS DOCUMENT CONTAINS COPYRIGHTED MATERIAL. ANY UNAUTHORIZED USE, REPRODUCTION, DISSEMINATION OR DUPLICATION OF ANY OF THE INFORMATION CONTAINED HEREIN MAY BE SUBJECT TO LEGAL ACTION.

PROJECT :

NEW EXTENSION WORK

PROJ. NO.

A4

DRAWING TITLE

EXISTING LAYOUT

STATUS

DESIGN

FORMAT

SCALE

DATE

1:100 25.11.2023

DRAWING NUMBER

REVISION

PL-04

-