



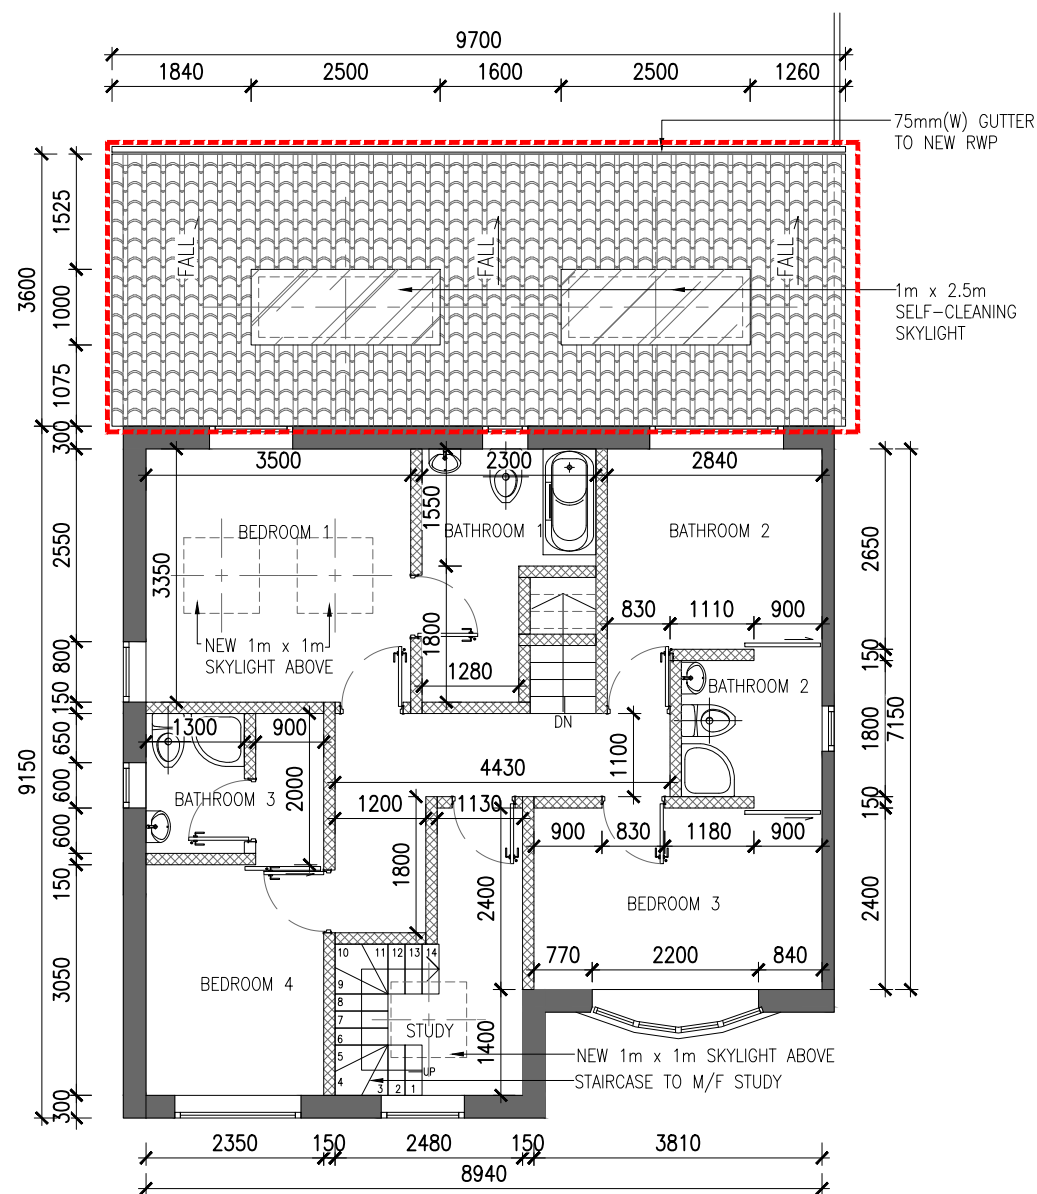

7

PROPOSED FIRST FLOOR LAYOUT

SCALE: 1:100

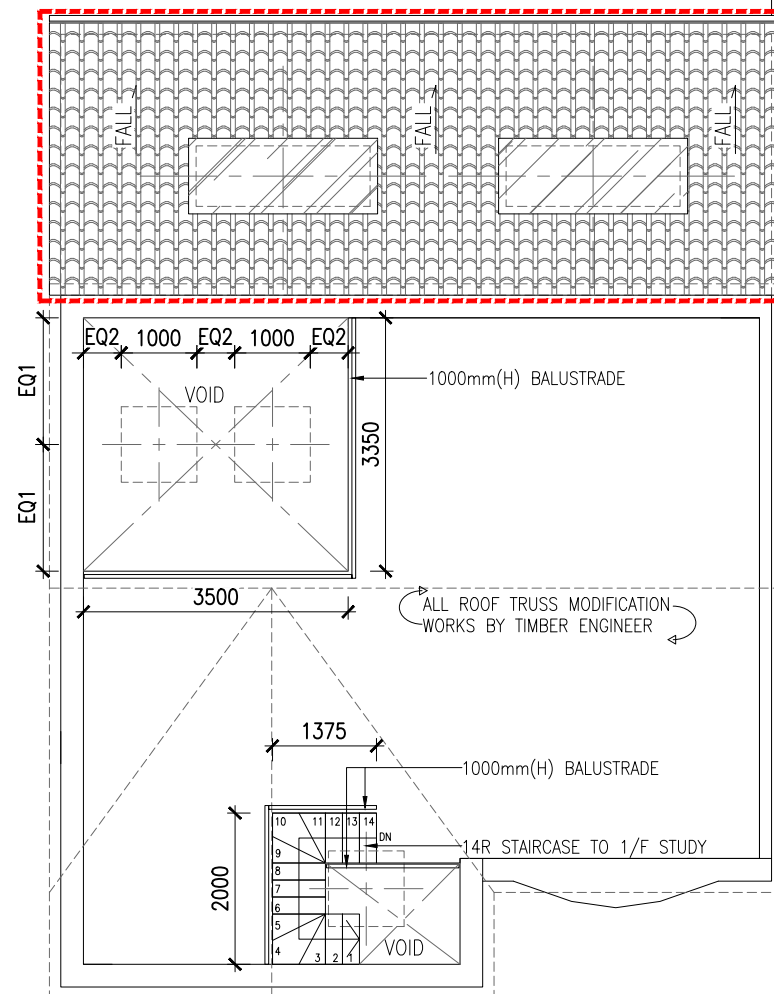

8

PROPOSED MEZZANINE LAYOUT

SCALE: 1:100

LEGEND:

 EXISTING WALL

 NEW EXTENSION WALL

-----EXTENSION AREA

SUBMISSION

CLIENT :

ADDRESS :

INTERIOR DESIGNER

Sammy Wan
079 259 30798

GENERAL CONTRACTOR	
--------------------	--

MEP CONSULTANT

REVISION

NO.	DESCRIPTION	DATE
A	GENERAL REVISION	12.12.2023

ALL DIMENSIONS ARE TO FINISH UNLESS OTHERWISE NOTED

DO NOT SCALE FROM DRAWING. ALL DIMENSIONS MUST BE VERIFIED ON SITE. THIS DOCUMENT CONTAINS COPYRIGHTED MATERIAL. ANY UNAUTHORIZED USE, DISCLOSURE, DISSEMINATION OR DUPLICATION OF ANY OF THE INFORMATION CONTAINED HEREIN MAY RESULT IN LIABILITY UNDER APPLICABLE LAWS.

PROJECT:

PROJ. NO.

DRAWING TITLE
PROPOSED EXTENSION
1/F and M/F LAYOUT

STATUS

DESIGN

FORMAT	SCALE	DATE
A4	1:100	25.11.2023

DRAWING NUMBER

PL-06