
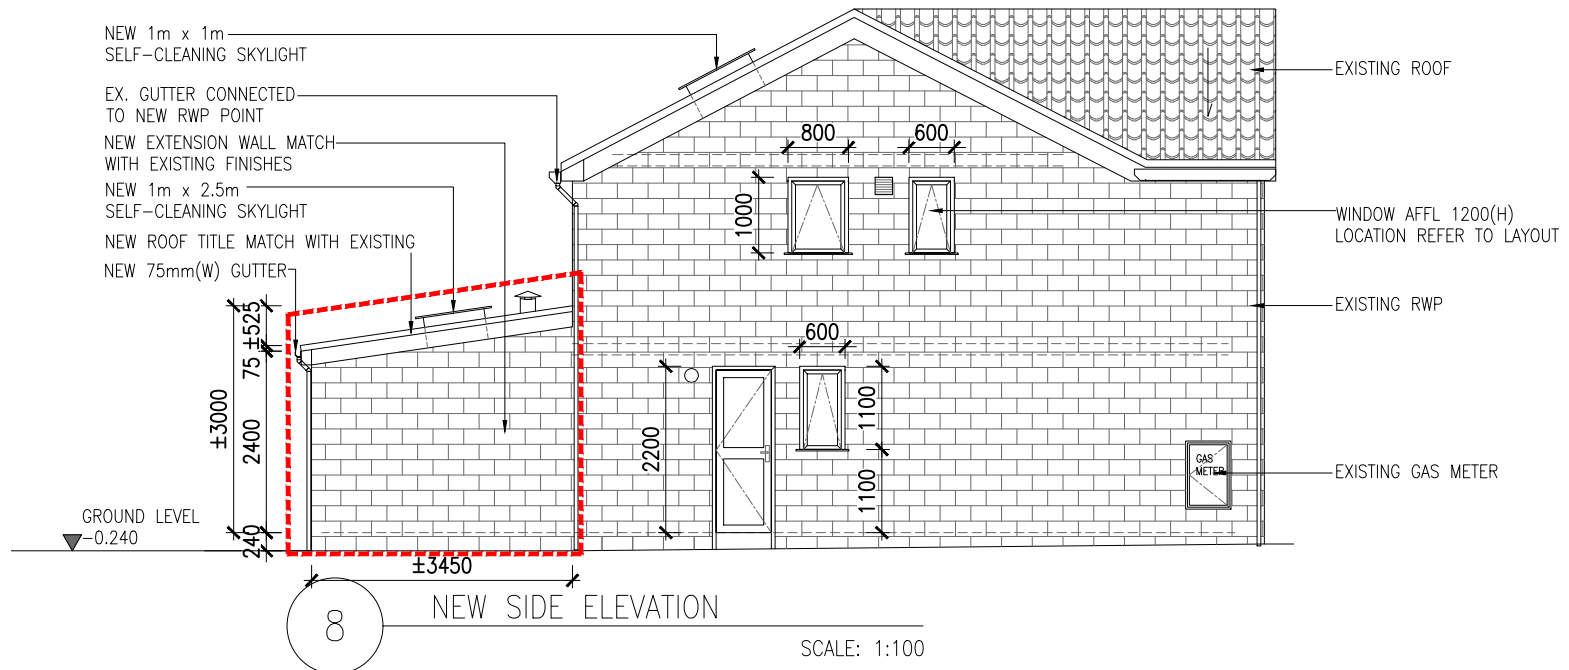


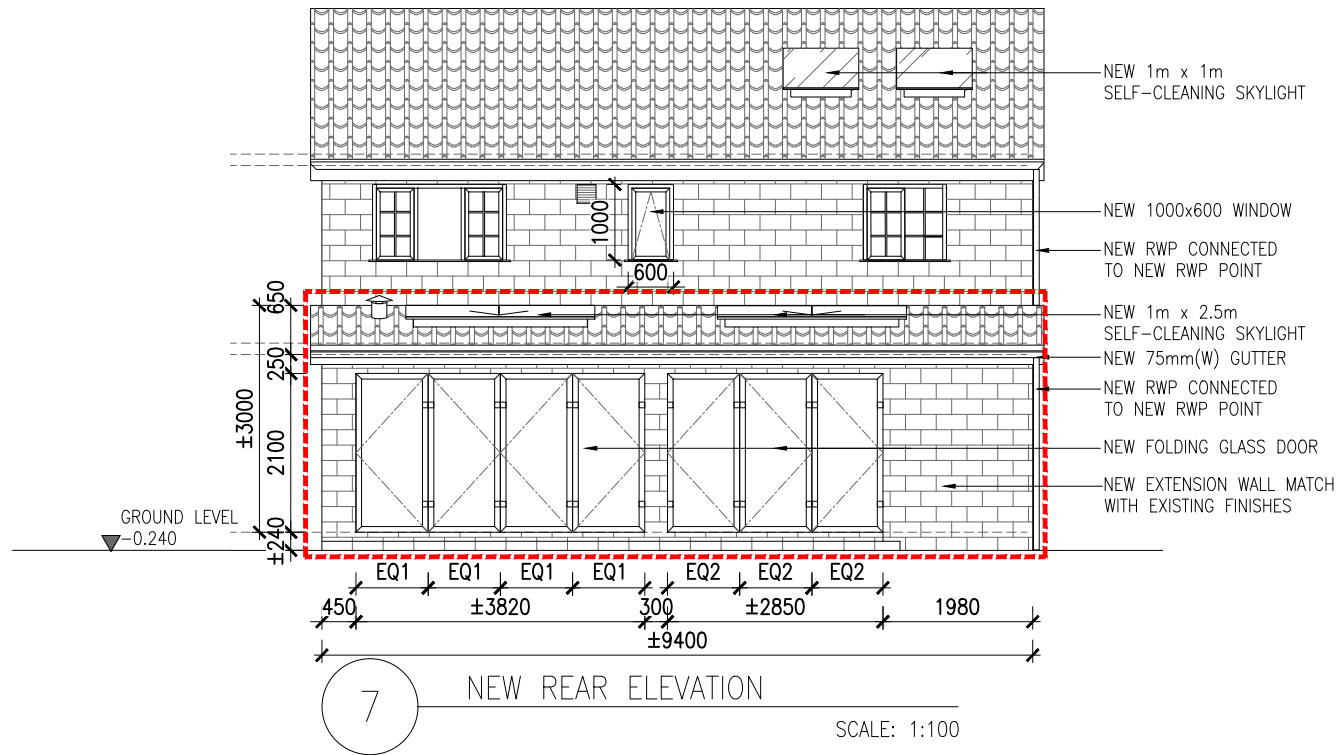

SUBMISSION

CLIENT :

ADDRESS :

INTERIOR DESIGNER
Sammy Wan
079 259 30798

GENERAL CONTRACTOR

MEP CONSULTANT

REVISION

DESCRIPTION	DATE
A GENERAL REVISION	12.12.2023

ALL DIMENSIONS ARE TO FINISH UNLESS OTHERWISE NOTED.

DO NOT SCALE FROM DRAWING. ALL DIMENSIONS MUST BE VERIFIED ON SITE. THIS DOCUMENT CONTAINS COPYRIGHTED MATERIAL. ANY UNAUTHORIZED USE, REPRODUCTION, DISTRIBUTION OR SIMILAR ACT OF INFRINGEMENT OF THE INFORMATION CONTAINED HEREIN MAY BE SUBJECT TO LEGAL ACTION.

PROJECT:

NEW EXTENSION WORK

PROJ. NO.

DRAWING TITLE

NEW EXTENSION BLOCK ELEVATION

STATUS

DESIGN

FORMAT	SCALE	DATE
1:100	25.11.2023	

DRAWING NUMBER

EL-03

REVISION

-