
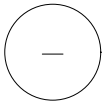


LEGEND:

----- EXTENSION AREA

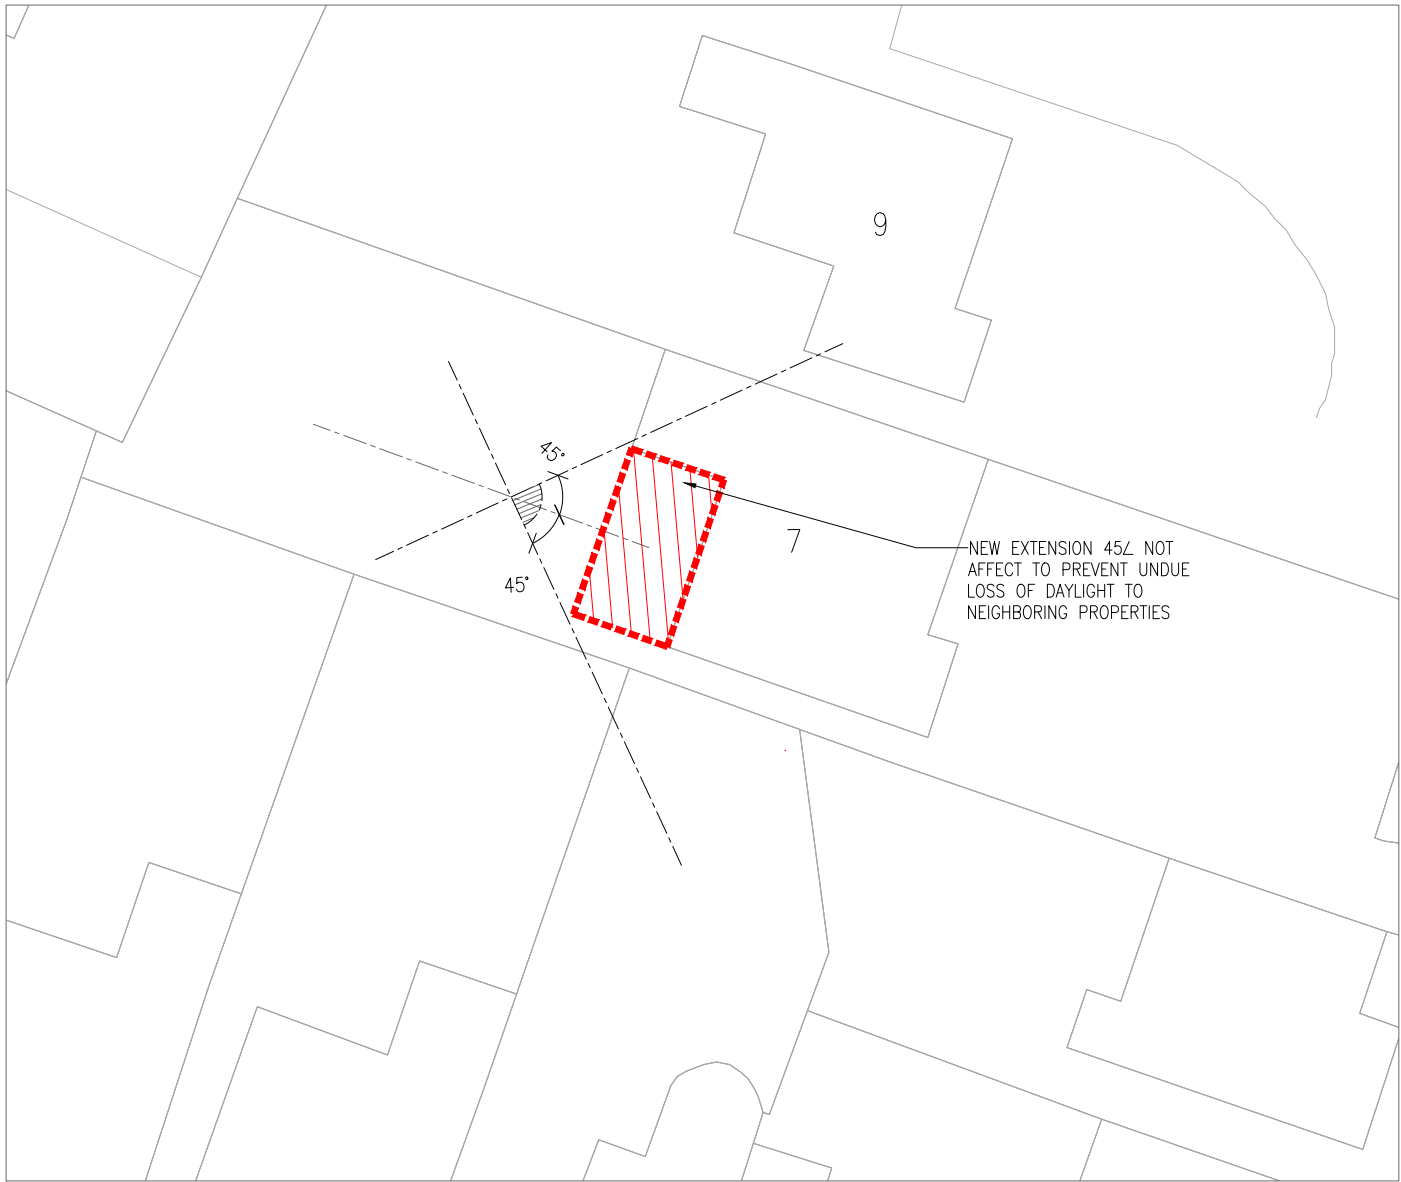

PLAN OF DEMONSTRATE PROPOSED EXTENSION
N.T.S

SUBMISSION

CLIENT :

ADDRESS :

INTERIOR DESIGNER
Sammy Wan
079 259 30798

GENERAL CONTRACTOR

MEP CONSULTANT

REVISION

NO.	DESCRIPTION	DATE
GENERAL REVISION		

ALL DIMENSIONS ARE TO FACE UNLESS OTHERWISE NOTED.

DO NOT SCALE FROM DRAWING. ALL DIMENSIONS MUST BE VERIFIED ON SITE. THIS DOCUMENT CONTAINS COPYRIGHTED MATERIAL. ANY UNAUTHORIZED USE, REPRODUCTION, DISSEMINATION OR SIMILARITY OF ANY OF THE INFORMATION CONTAINED HEREIN MAY BE SUBJECT TO LEGAL ACTION.

PROJECT:
NEW EXTENSION WORK

DRAWING TITLE
DEMONSTRATE OF
PROPOSED EXTENSION

STATUS

DESIGN

FORMAT	SCALE	DATE
A4	1:200	25.11.2023

DRAWING NUMBER	REVISION
CA-01	-