

EXISTING POST AND RAIL FENCE

EXISTING ESTABLISHED HEDGE

EXISTING ESTABLISHED PLANTING  
(MAINLY HAWTHORE, IVY, WILLOW  
AND BRAMBLE)

NATURE / WILDFLOWER AREA



NEW HEDGE SCREEN OF BIRD  
FRIENDLY NATURAL SPECIES:

Hawthorn  
Blackthorn  
Field Maple  
Holly  
Dogwood  
Dog Rose

(RSPCB recommendations)

**IMPLIMENTATION PROGRAMME**

The hard and soft landscaping shall be implimented prior to  
the individual use of the POV and the Machine Store

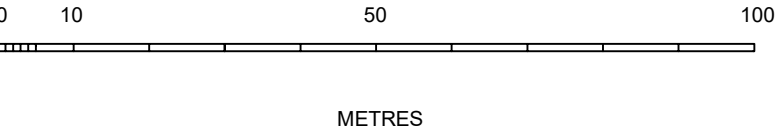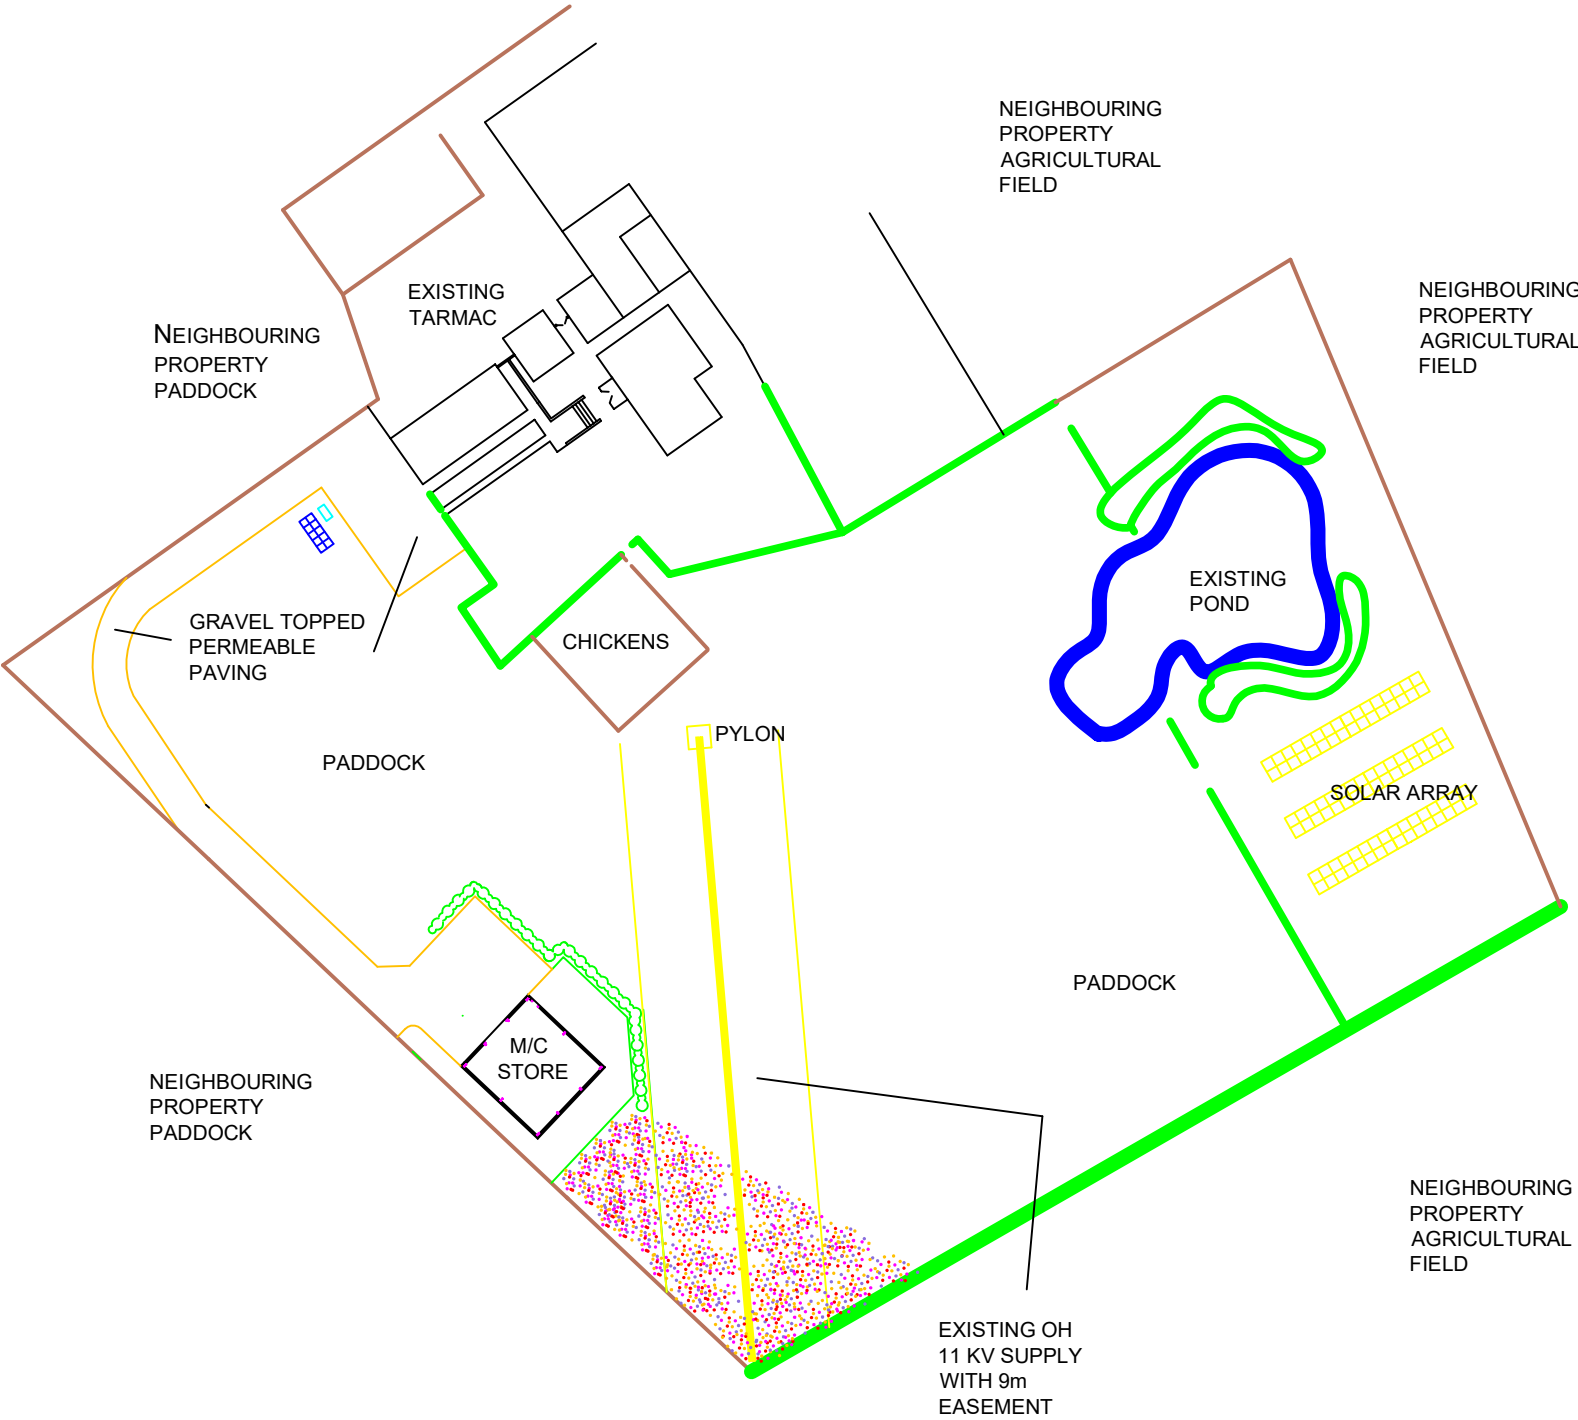

**REVISION HISTORY**

B - Implementation Programme statement added  
A - Original

|                                                       |                      |                          |               |
|-------------------------------------------------------|----------------------|--------------------------|---------------|
| Client<br>Mr J and Mrs D Watson                       |                      |                          |               |
| Address<br>Oak Tree House, Rogues Lane, Stoke Golding |                      |                          |               |
| Date<br>31-003-24                                     | Scale<br>1:1000 @ A3 | Drawing No:<br>WAT/LS/01 |               |
| Drawing<br>OAK TREE HOUSE LANDSCAPE PLAN              |                      |                          | Revision<br>B |