| Rev | Date | Description | By |
|---|---|---|---|
| A | 09 03 10 | Garage front moved back 500mm | SRS |
| B | 24 03 10 | Width reduced | SRS |

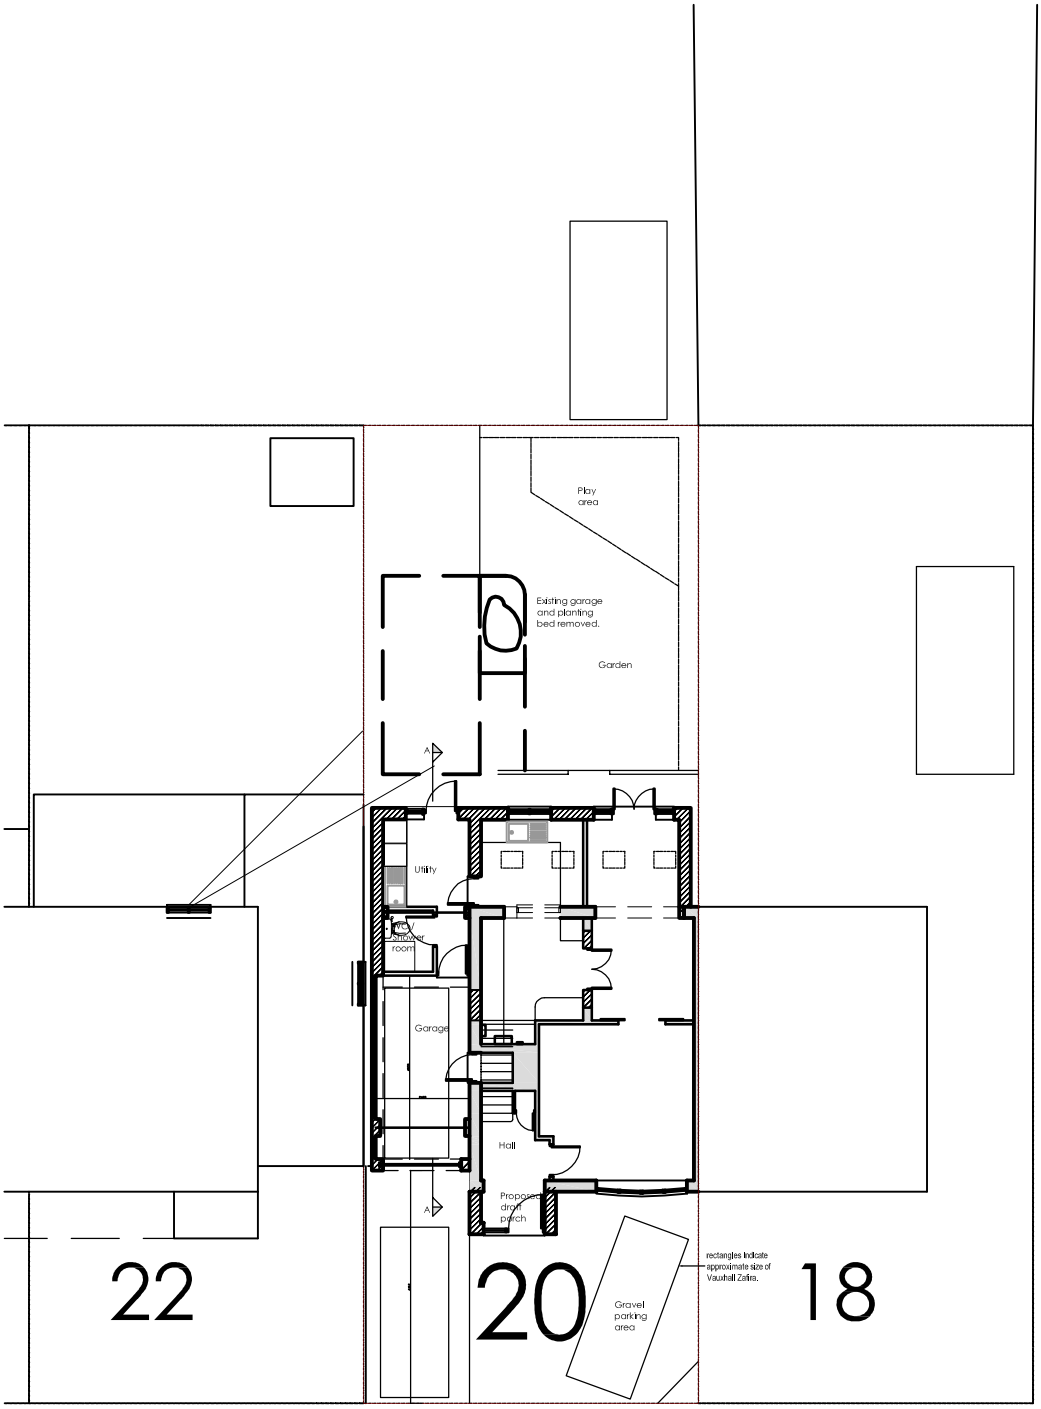


# Swinburne Road

Project

Proposed Extension:
20 Swinburne Road, Hinckley

Client

Mr and Mrs Spiller
20 Swinburne Road
Hinckley

Drawing

Proposed Site plan

Drg No: 20 Swin 07 Rev B

Scale 1:200 @ A4 Date Jan 10