



Ground Floor

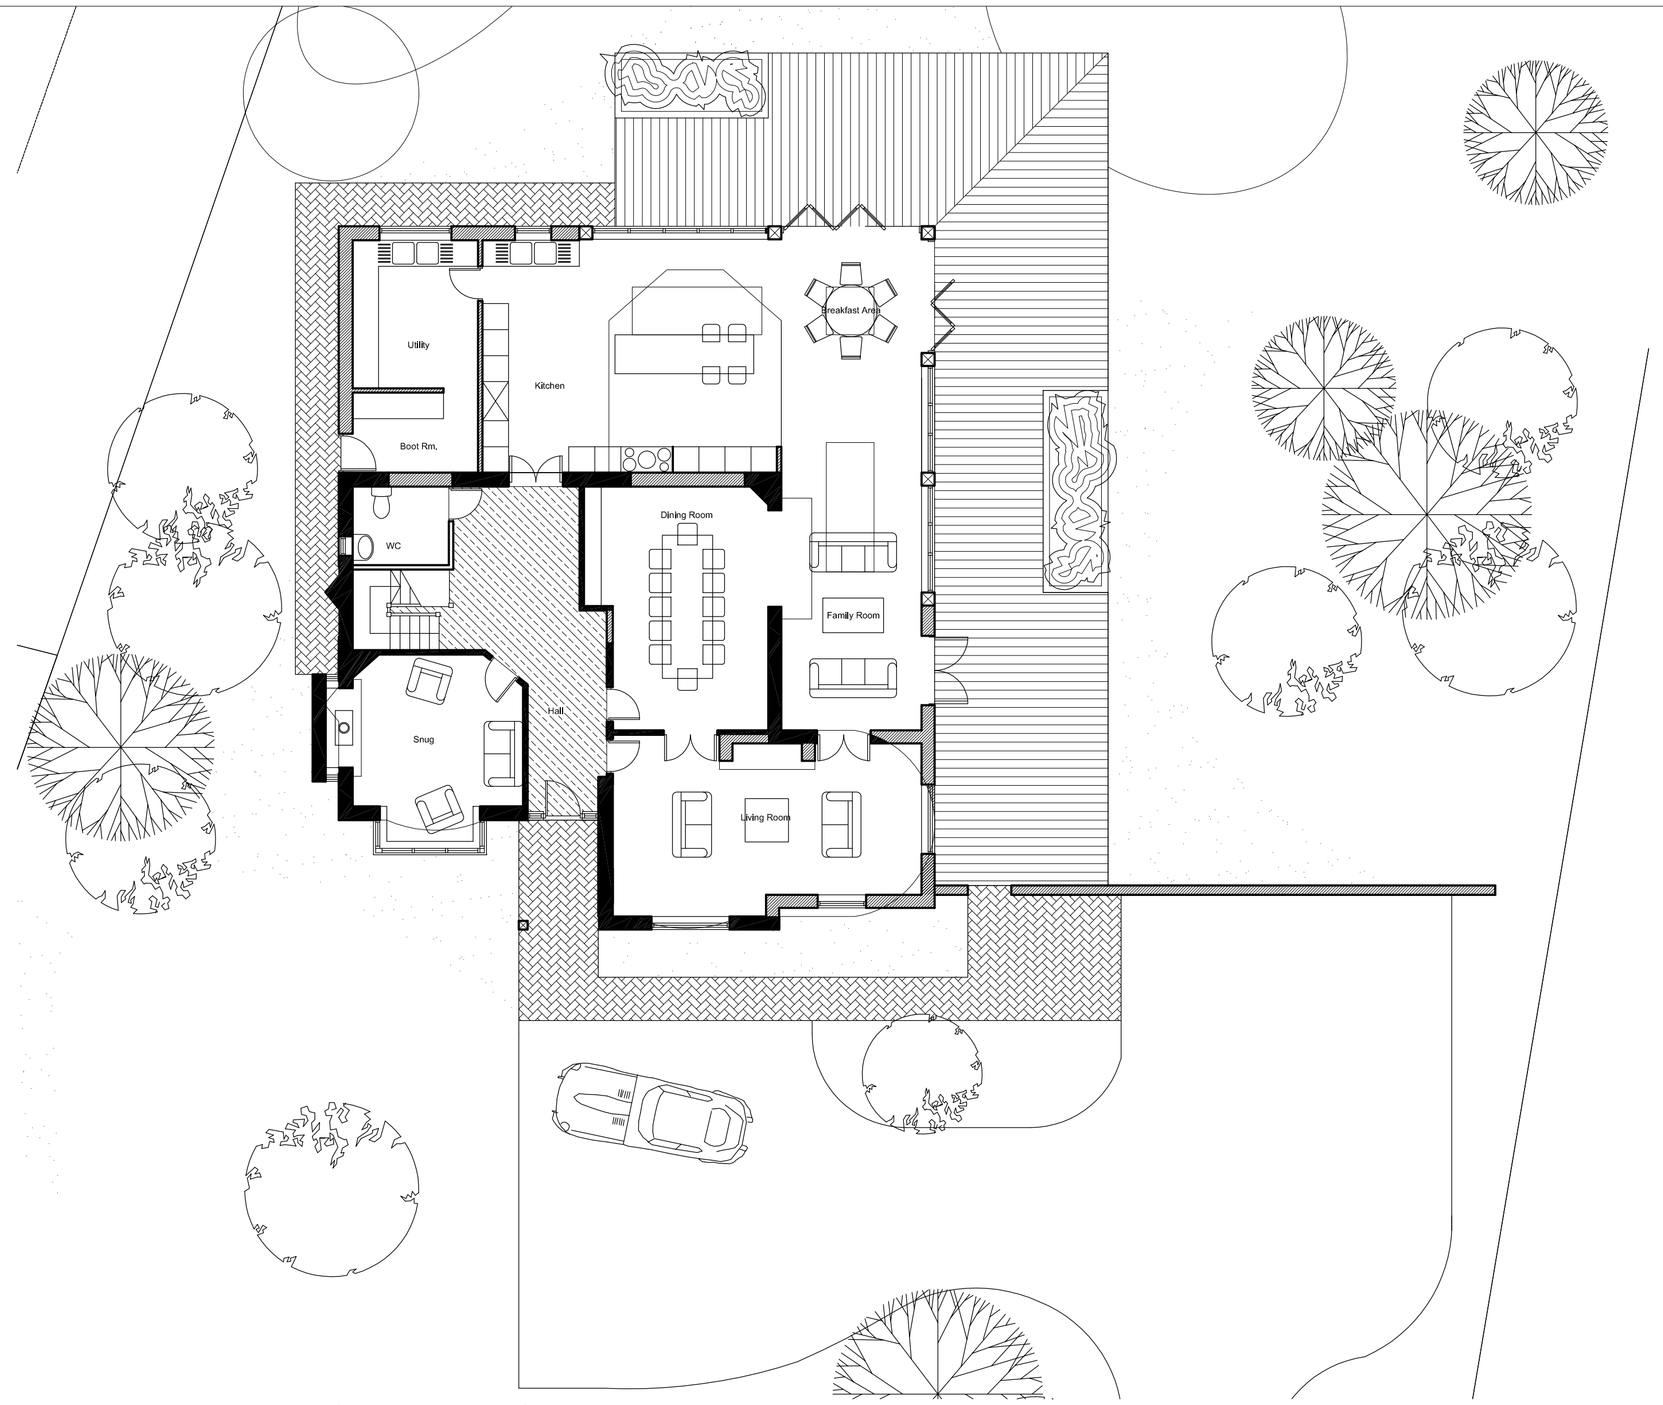

First Floor

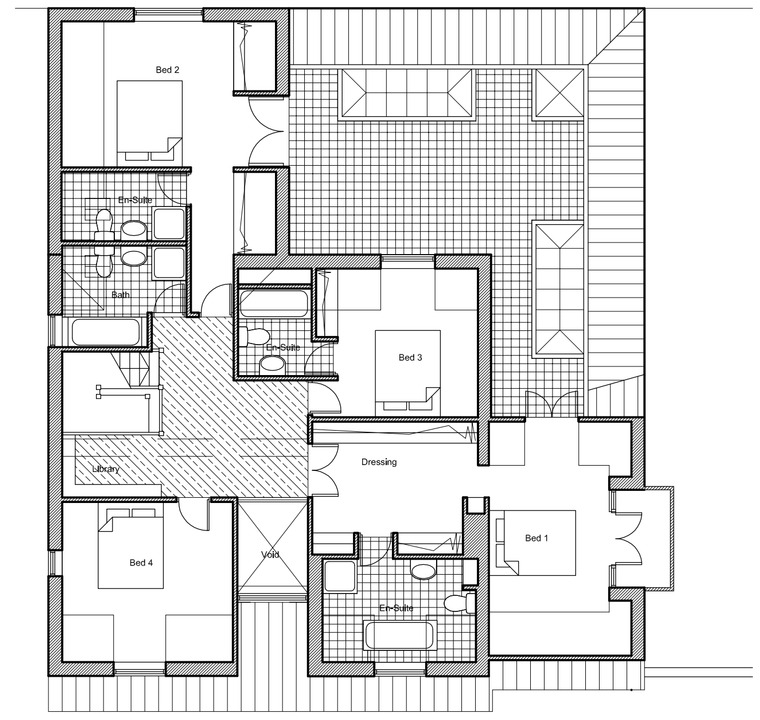

Front Elevation



Side Elevation



Rear Elevation



Side Elevation

notes

This drawing is the copyright of the Architects and may not be reproduced or used except by written permission.

Dimensions must not be scaled from this drawing. The Contractor is to check and verify all building and site dimensions before work is put in hand.

The Contractor is to check and verify with all the Statutory Authorities and the Employer the location and condition of any under ground or overhead services or confirm that none exists prior to work commencing on site.

The Contractor shall comply with enactments regulations and working rules relating to safety health and welfare of work people.

Rev A - Front Elevation modified - 10/07/09 ES

Rev B - Front Elevation modified - 14/07/09 ES

HSSP

ARCHITECTS

HSSP Architects Limited

44 Asfordby Road Melton Mowbray
Leicestershire LE13 OHR

Telephone 01664 563288 Facsimile 01664 503360

E-Mail Info@HSSPArchitects.co.uk Web www.HSSPArchitects.co.uk

project

Mr D Watton
Lutterworth Road
Burbage

title Propsed Plan and Elevations

date April 09

scale 1/100

drawn EAS checked

dwg no 6225P-01 Rev B

HSSP A1