
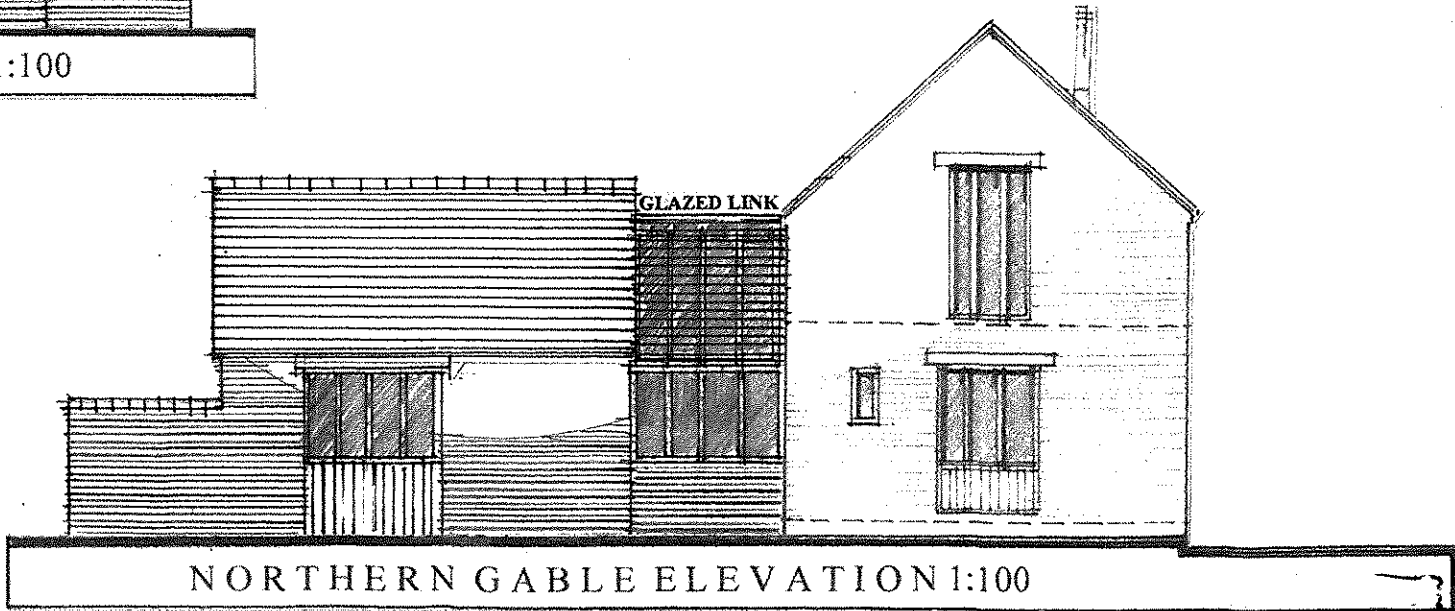
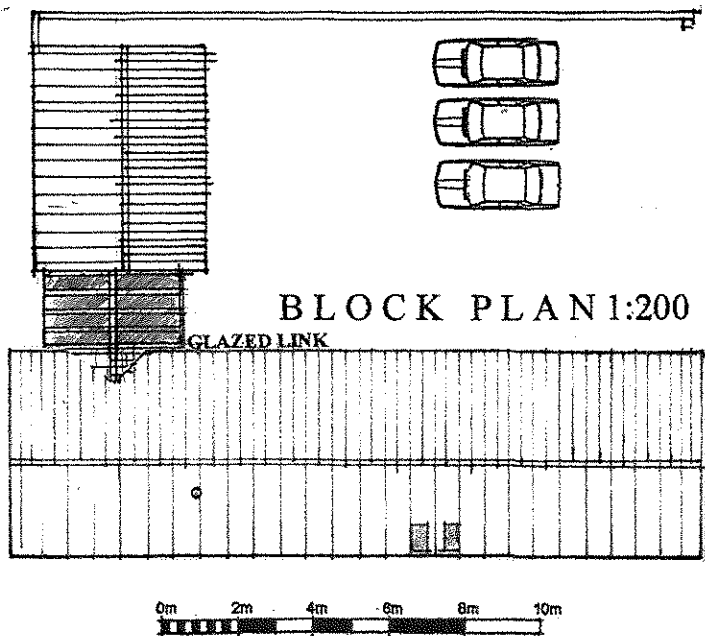
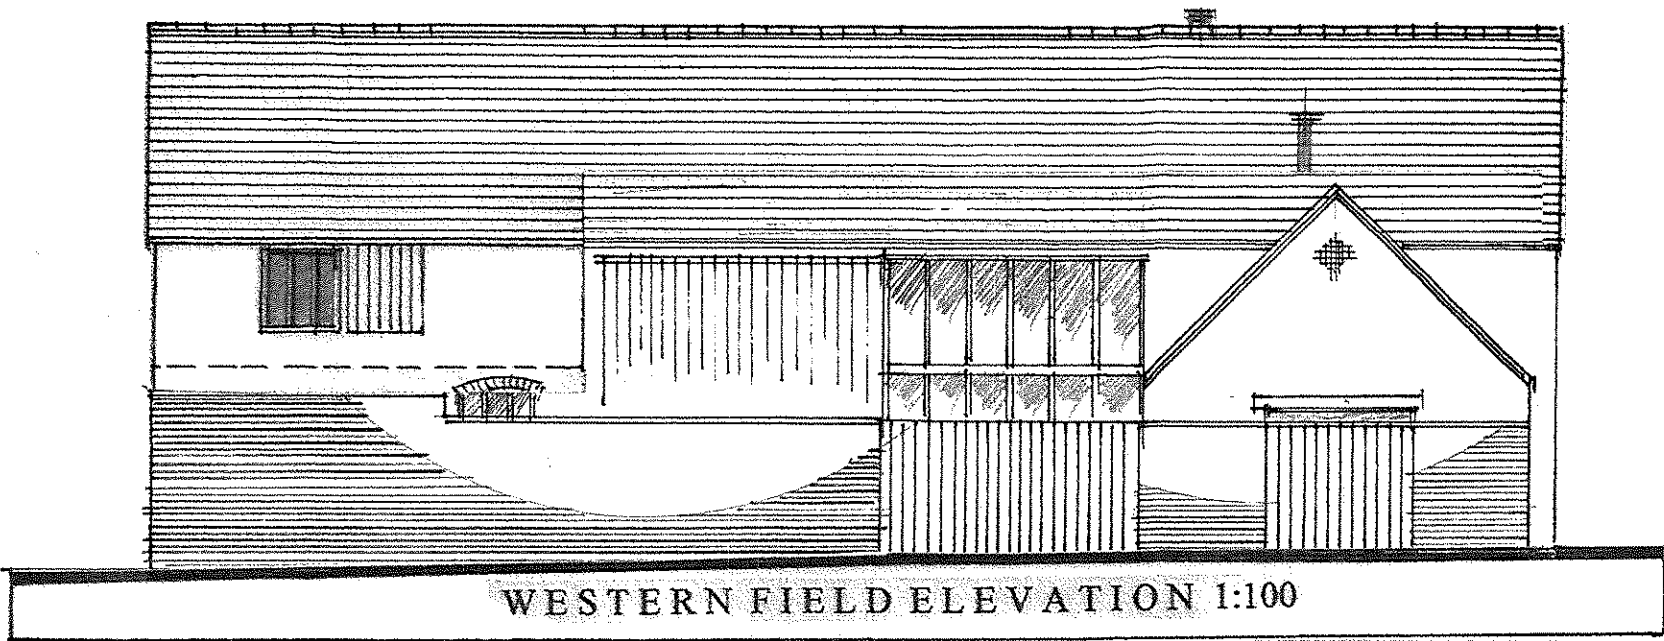


NOTE: PLEASE TAKE STATED DIMENSIONS IN PREFERENCE
OVER SCALED DIMENSIONS AS DISCREPANCIES MAY OCCUR
VIA THE ELECTRONIC SCANNING & PRINTING PROCEDURE:

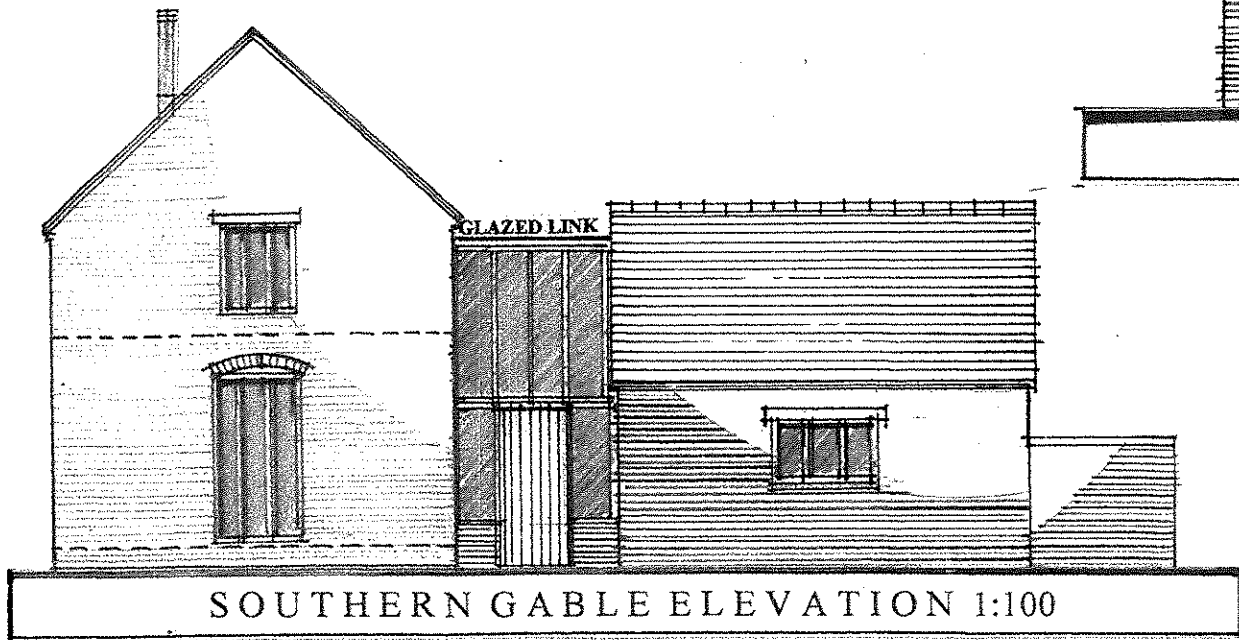

CLIENT:
Mrs.D.Hughes.

PROJECT:
The Proposed Change of Use of An
Existing Agricultural Outbuilding
To Form a Single Dwellinghouse.

DRAWING TITLE:
Proposed Elevations.
Block Plan
(Amended Scheme)

SCALE: 1:100/1:500 @A3.
DATE: September 2026.
DRWG.No: HMD/PD/0591/05.
C Copyright HMD/2026.

HOUSEMARTIN
DESIGNS

