


26/00867/FUL:

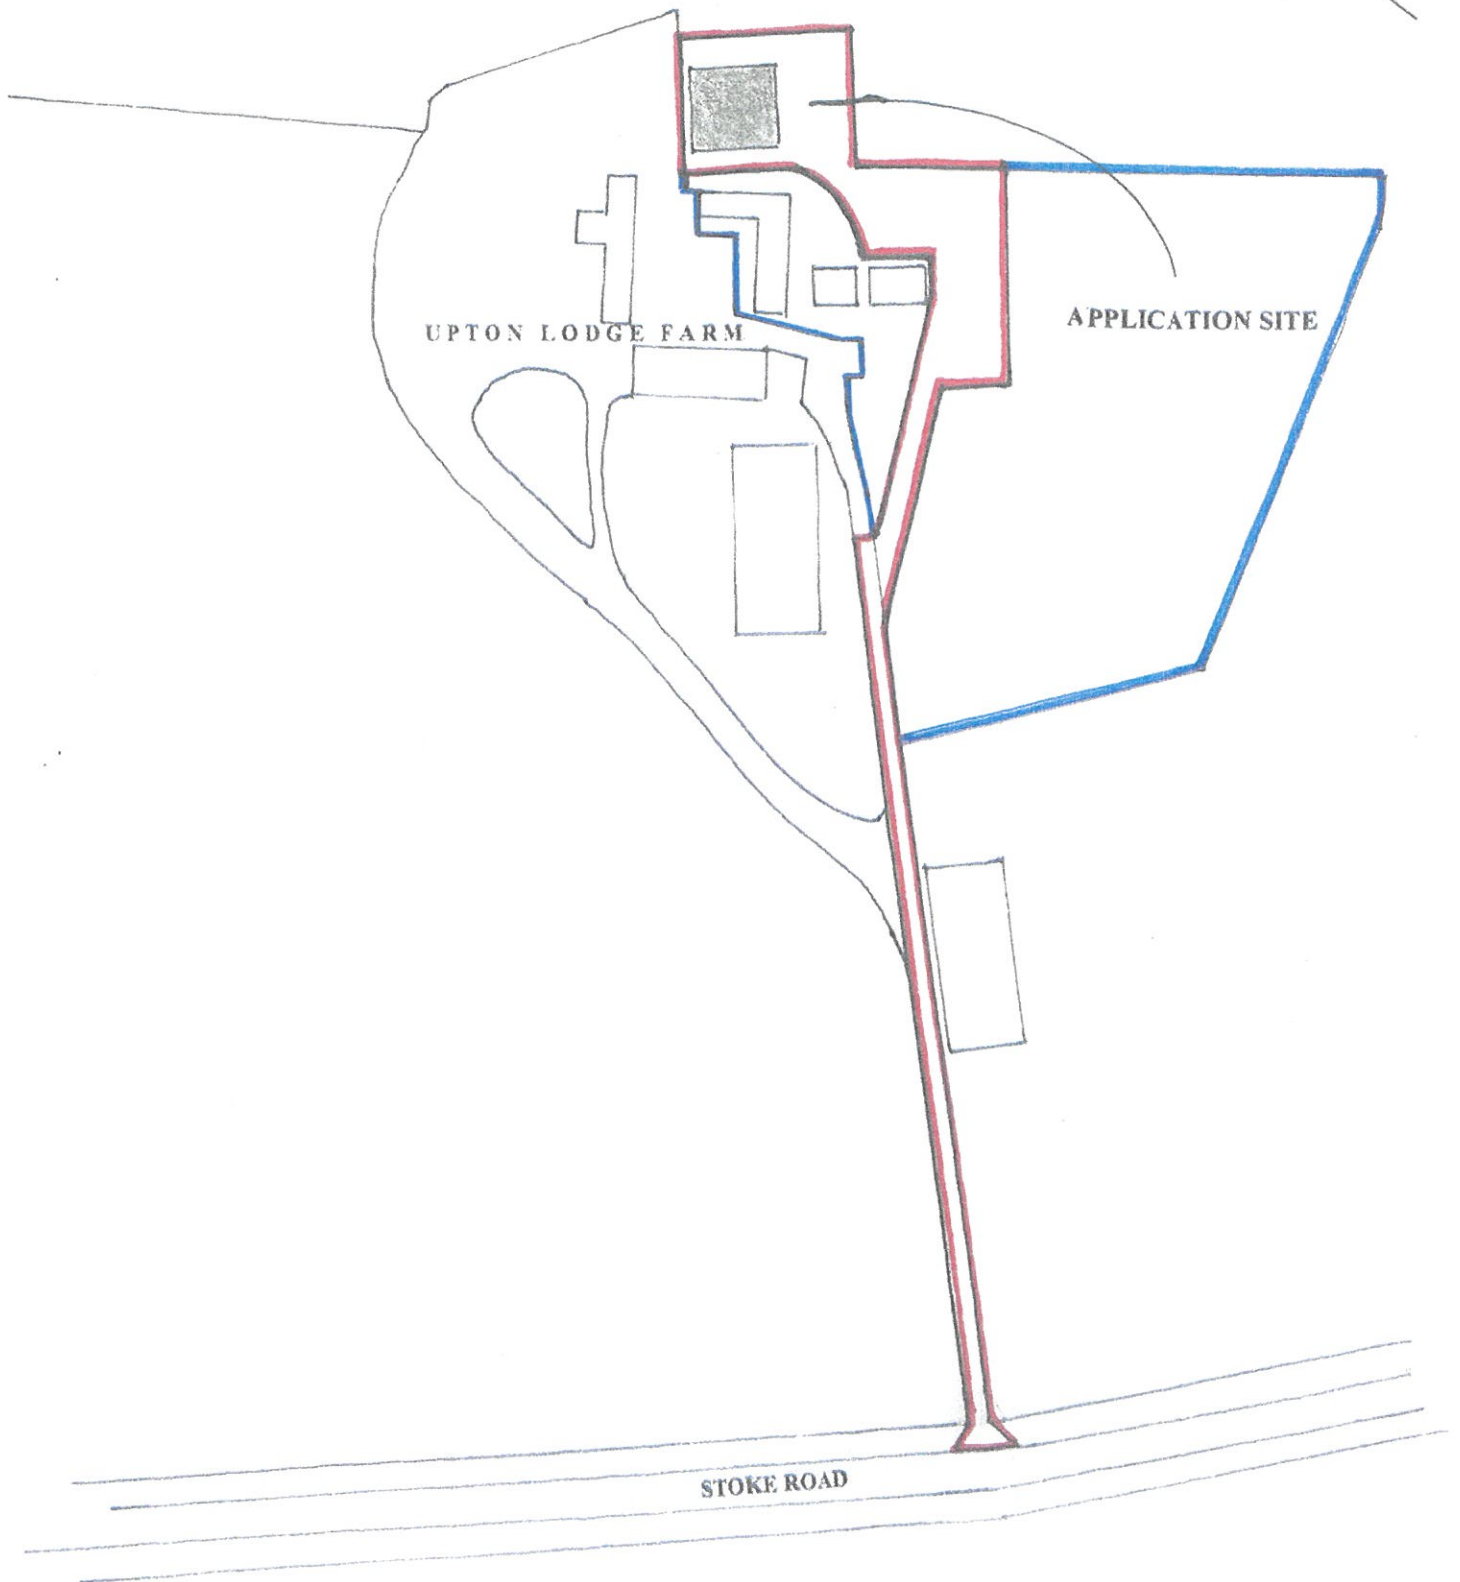

LOCATION PLAN 1:1250