




Drawings are for L.A. approval only and do not constitute construction drawings.
All dimensions to be checked on site before works commence. Agent to be advised of any discrepancies.

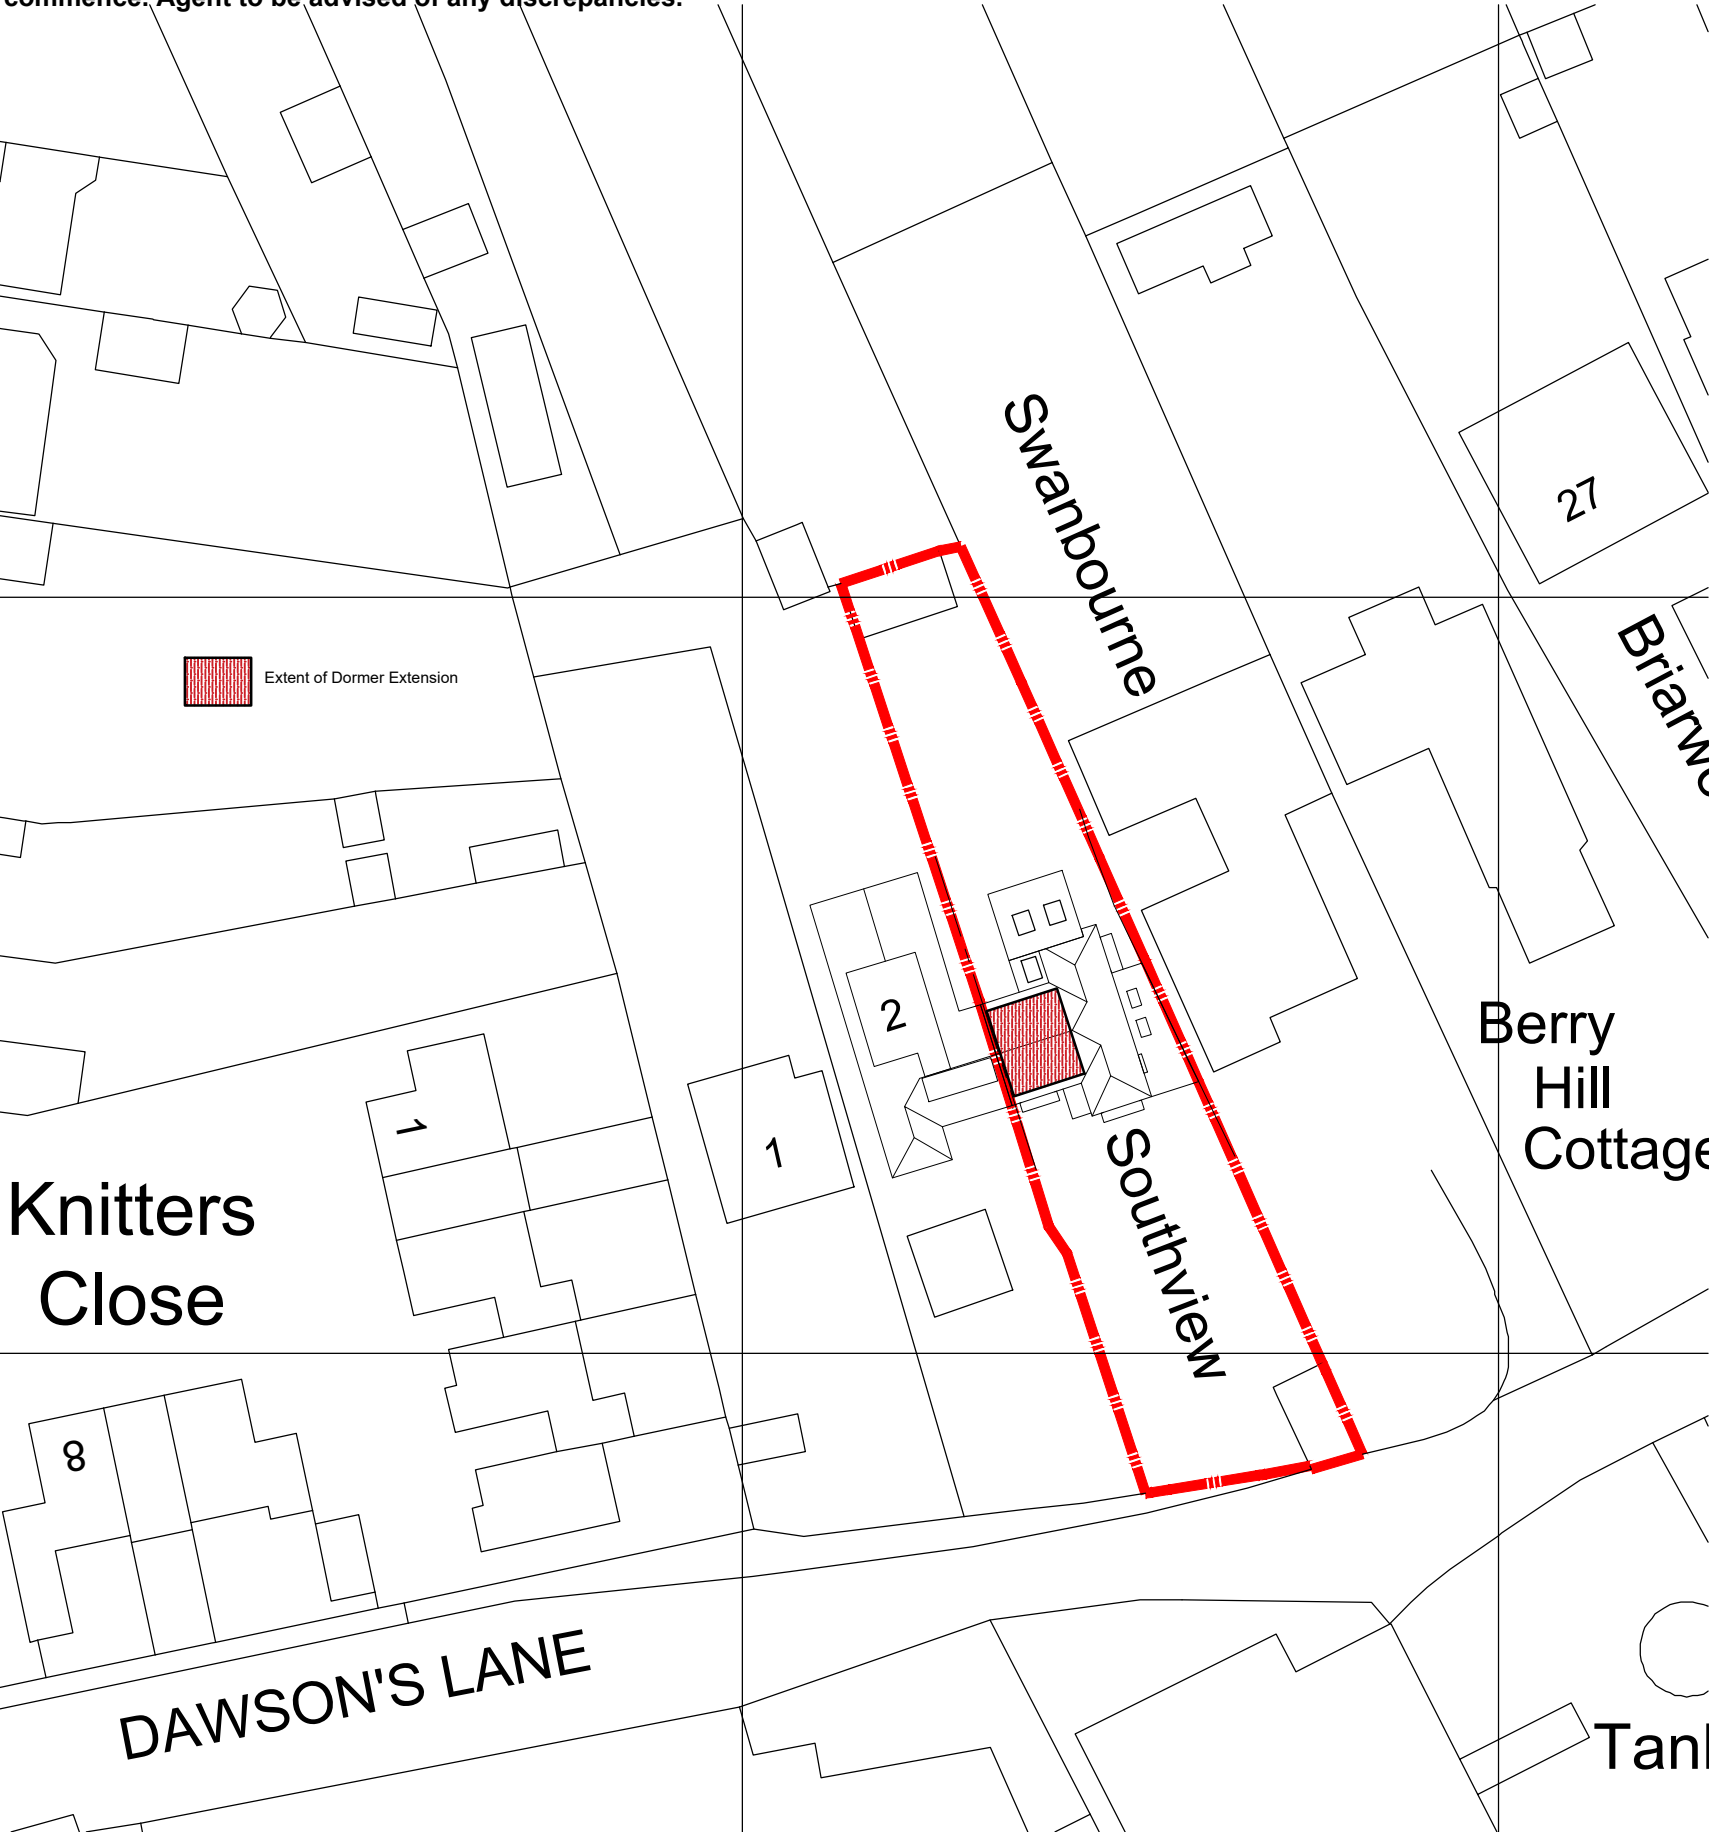

1:500 Location Plan
Site Location Plan

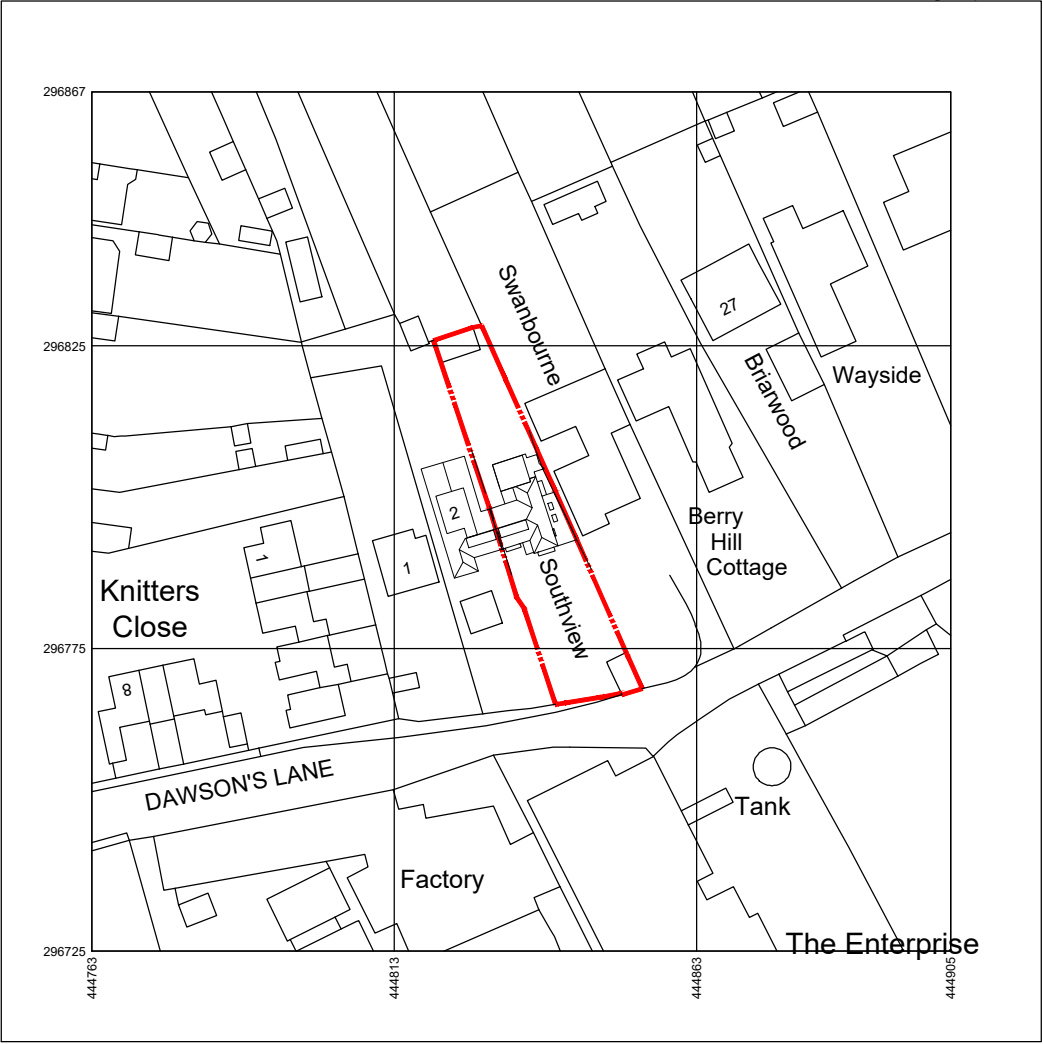

Produced on 17 February 2026 from the Ordnance Survey National Geographic Database and incorporating surveyed revision available at this date.
This map shows the area bounded by 444763 296725,444905 296725,444905 296867,444763 296867,444763 296725
Crown copyright and database rights 2026 OS 100054135. Supplied by copla ltd trading as UKPlanningMaps.com a licensed Ordnance Survey partner (OS 100054135).
Data licence expires 17 February 2027. Unique plan reference: v2g/1378566/1847238

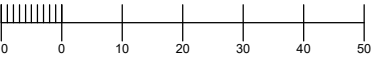

1:1250 Site Location Plan



Architecture and Design Management

Drawing Status:	PLANNING	
Revision Notes:		
Client:	Mr & Mrs Hartlett	
Project:	Southview, Dawsons Lane, Barwell. LE9 8BE	
Drawing Title:	Site Location Plan	
Drawing Number:	Hartlett-003	Revision: -
Scale:	1:1250:500@A3	Date: February 2026
Drawn By:	lgb	Checked By: lgb