

Drawings are for L.A. approval only and do not constitute construction drawings.
All dimensions to be checked on site before works commence. Agent to be advised of any discrepancies.




MATERIALS KEY:

Cederal weatherboard or
Render finish to client approval.

Facing brickwork to
match existing.

Through coloured render
to client approval.

Glazing.

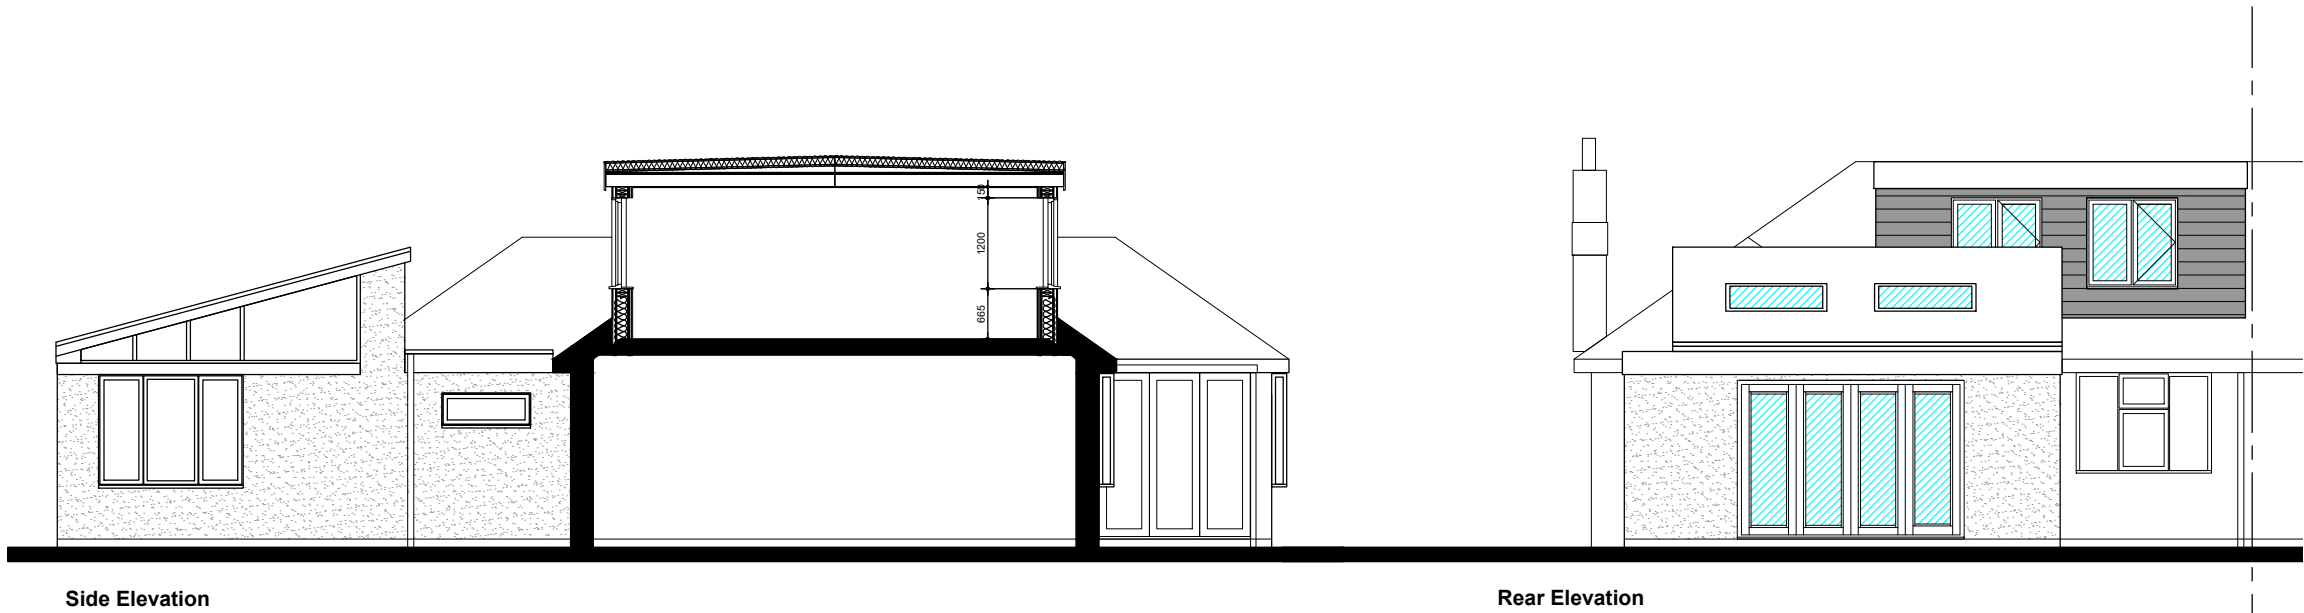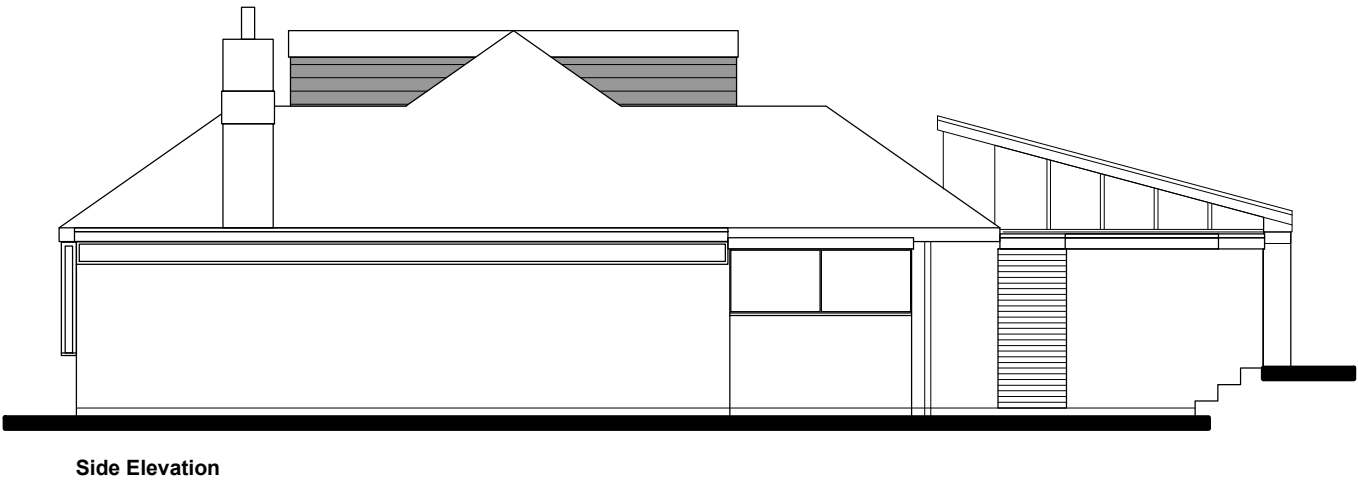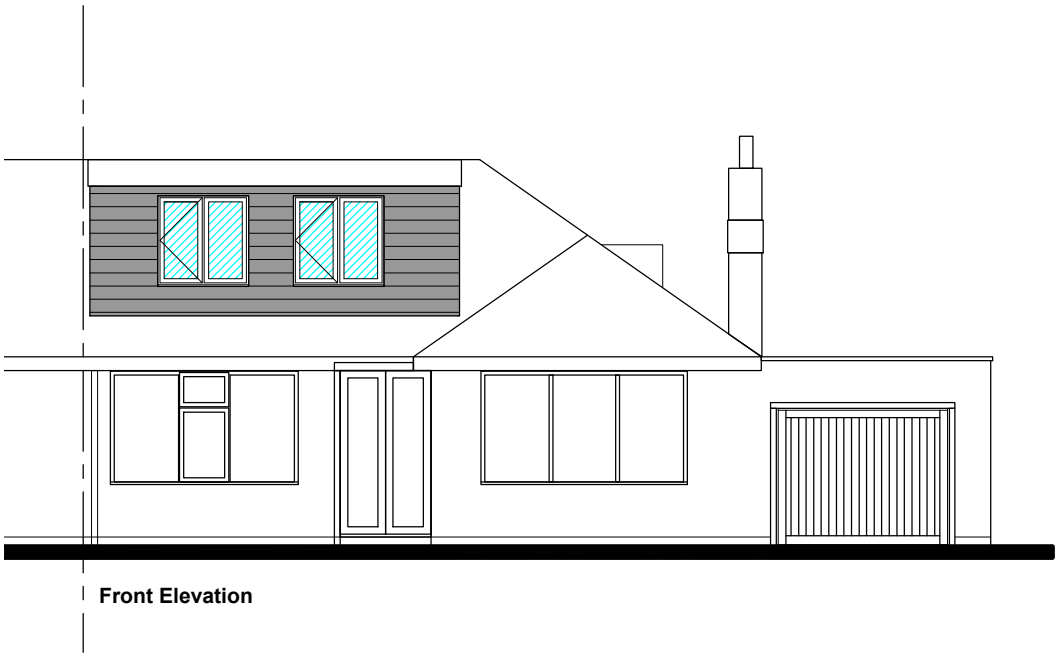

0 500 1000 2000
SCALE: 1:100 @ A3

A+DM
Architecture and Design Management

Drawing Status:	
PLANNING	
Revision Notes: Rev.A - 11.02.2026 - Rooflights added to Family Room. Rev.B - 12.02.2026 - Flat roof option added to rear Family Room. Rev.C - 12.02.2026 - Flat and Existing Roof options added. Rev.D - 17.02.2026 - Bifold doors added and flat roof option omitted. Rev.E - 20.02.2026 - Render option added to dormer as discussed with client.	
Client:	
Mr & Mrs Hartlett	
Project:	
Southview, Dawsons Lane, Barwell. LE9 8BE	
Drawing Title:	
Proposed Elevations	
Drawing Number:	Revision:
Hartlett-020	E
Scale:	Date:
1:100@A3	January 2026
Drawn By:	Checked By:
Igb	Igb