
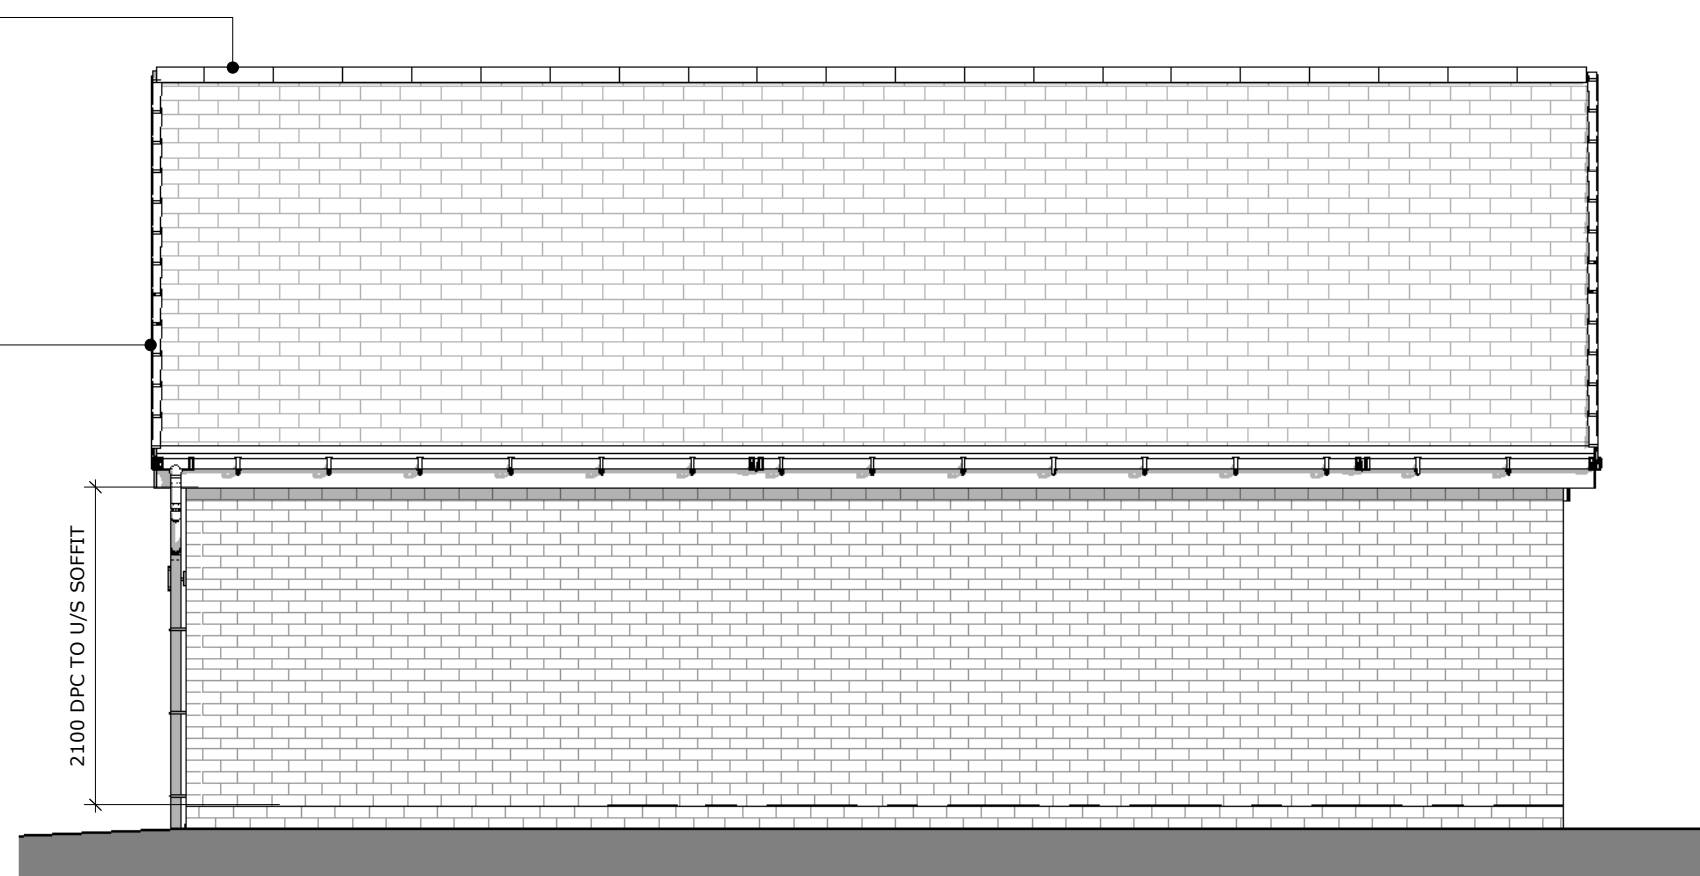
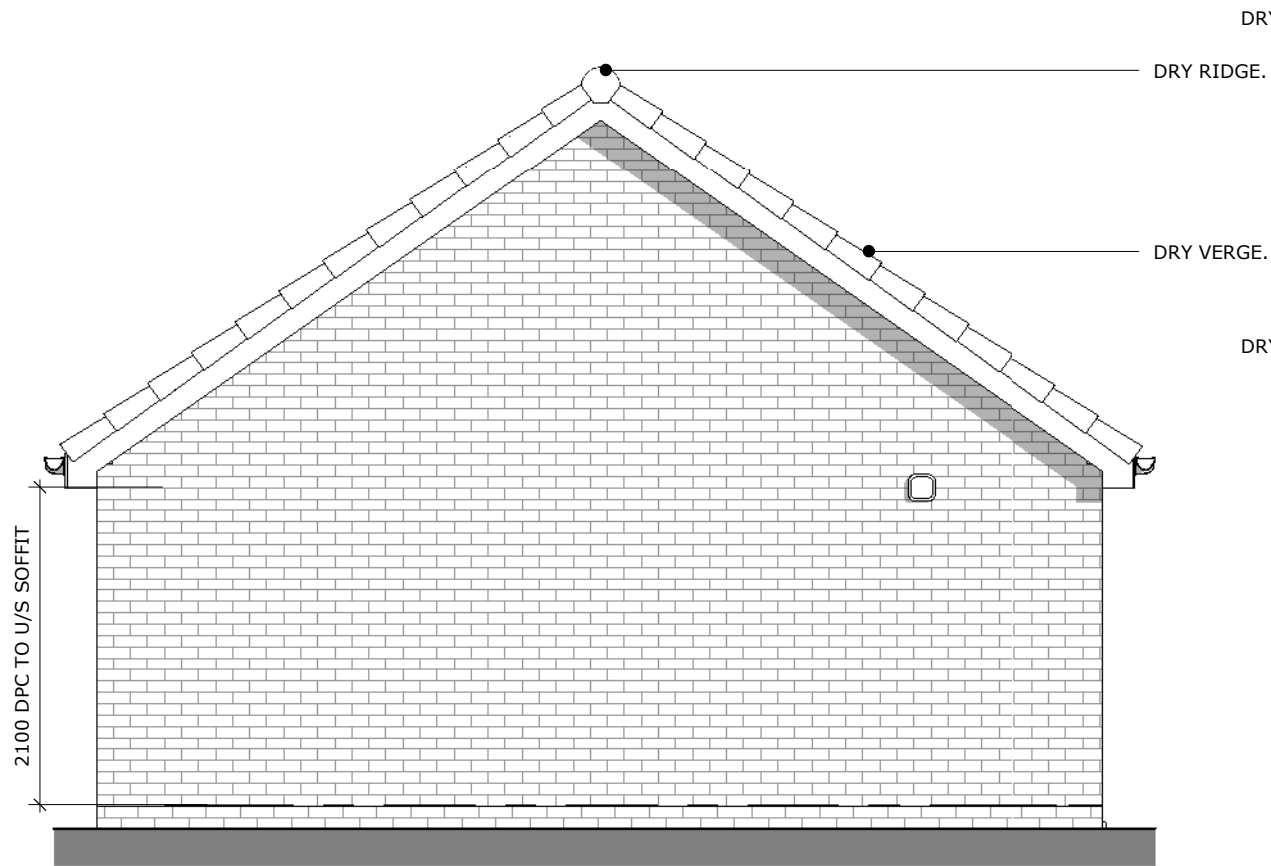
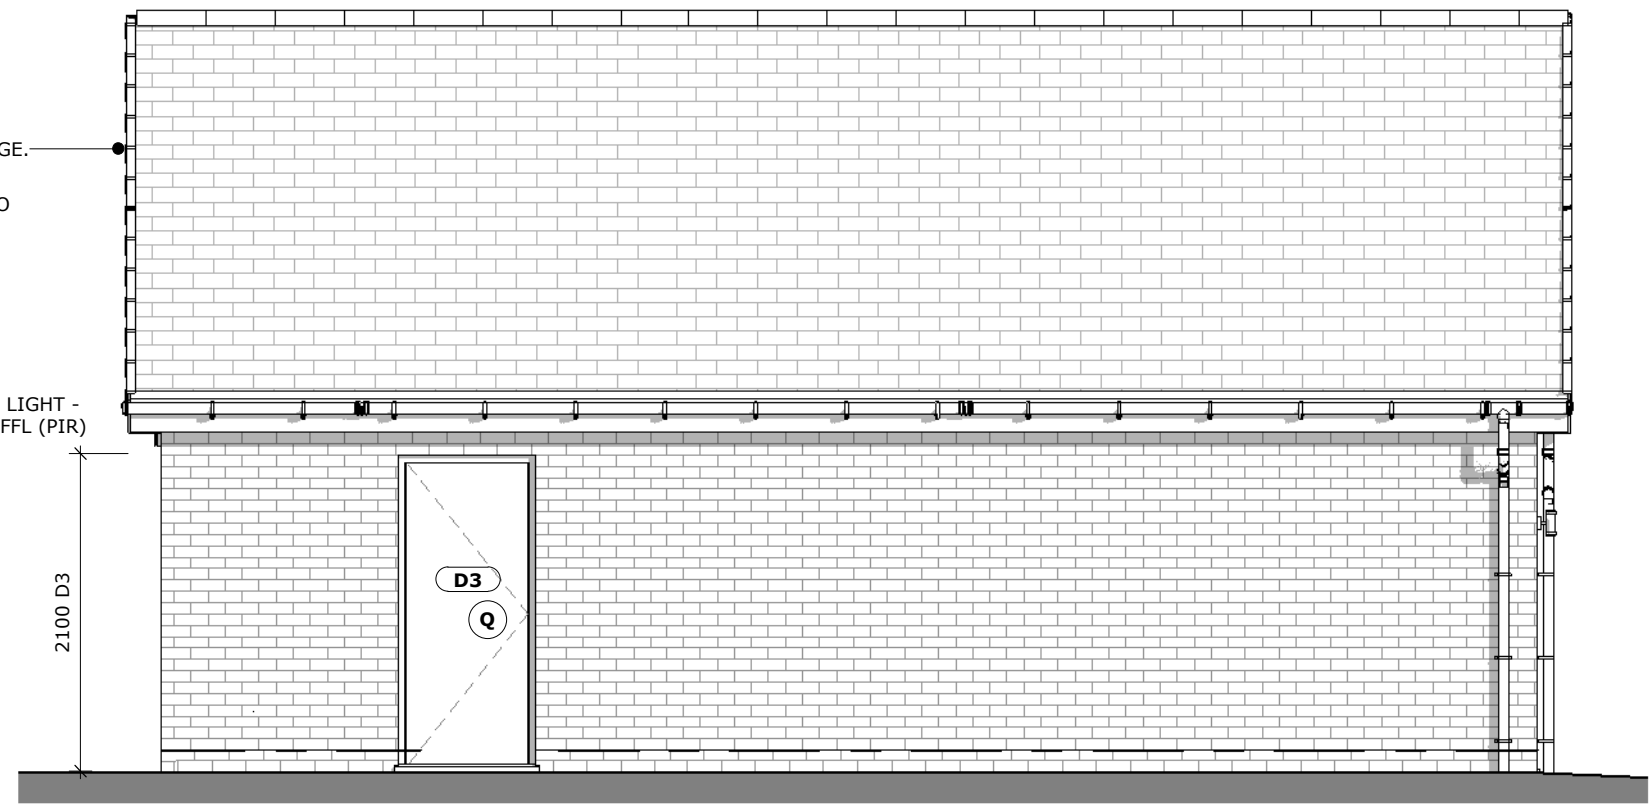


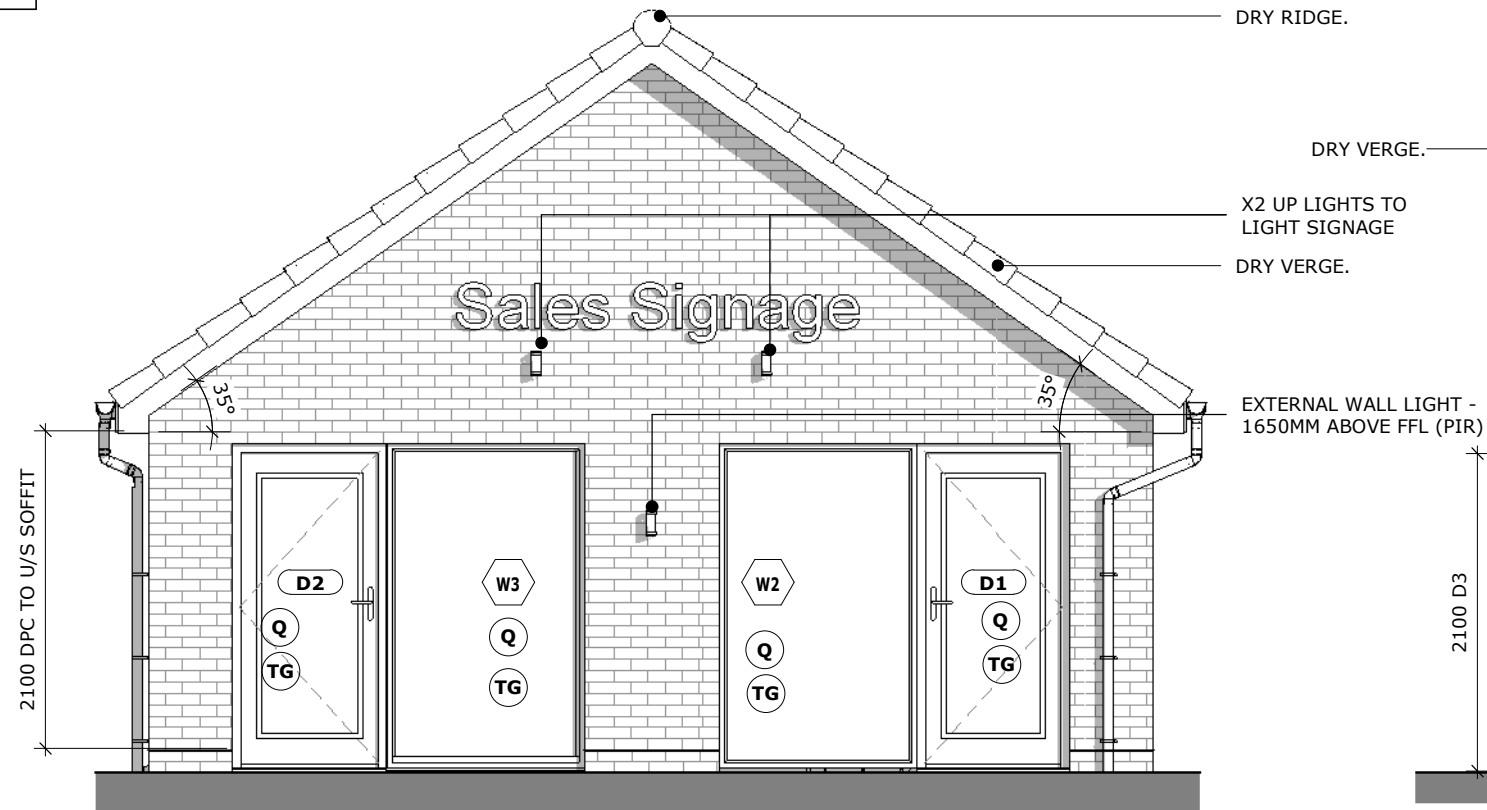

Rev	Date	Iss. By	Description
P01	20/02/26	CA	Preliminary Issue for comments.

scale		1 : 50		site		Hinckley, Stoke Road		plot numbers	
housetype		Sales Garage		description		Elevations		revision	
suitability		For Information				P01			
project	originator	volume	level	type	role	Class	number		
25083	- SGP	- GAR_SA	- XX	- D2	- A	- AS	- 0401		

Vistry Group

Sales Garage