



EXISTING

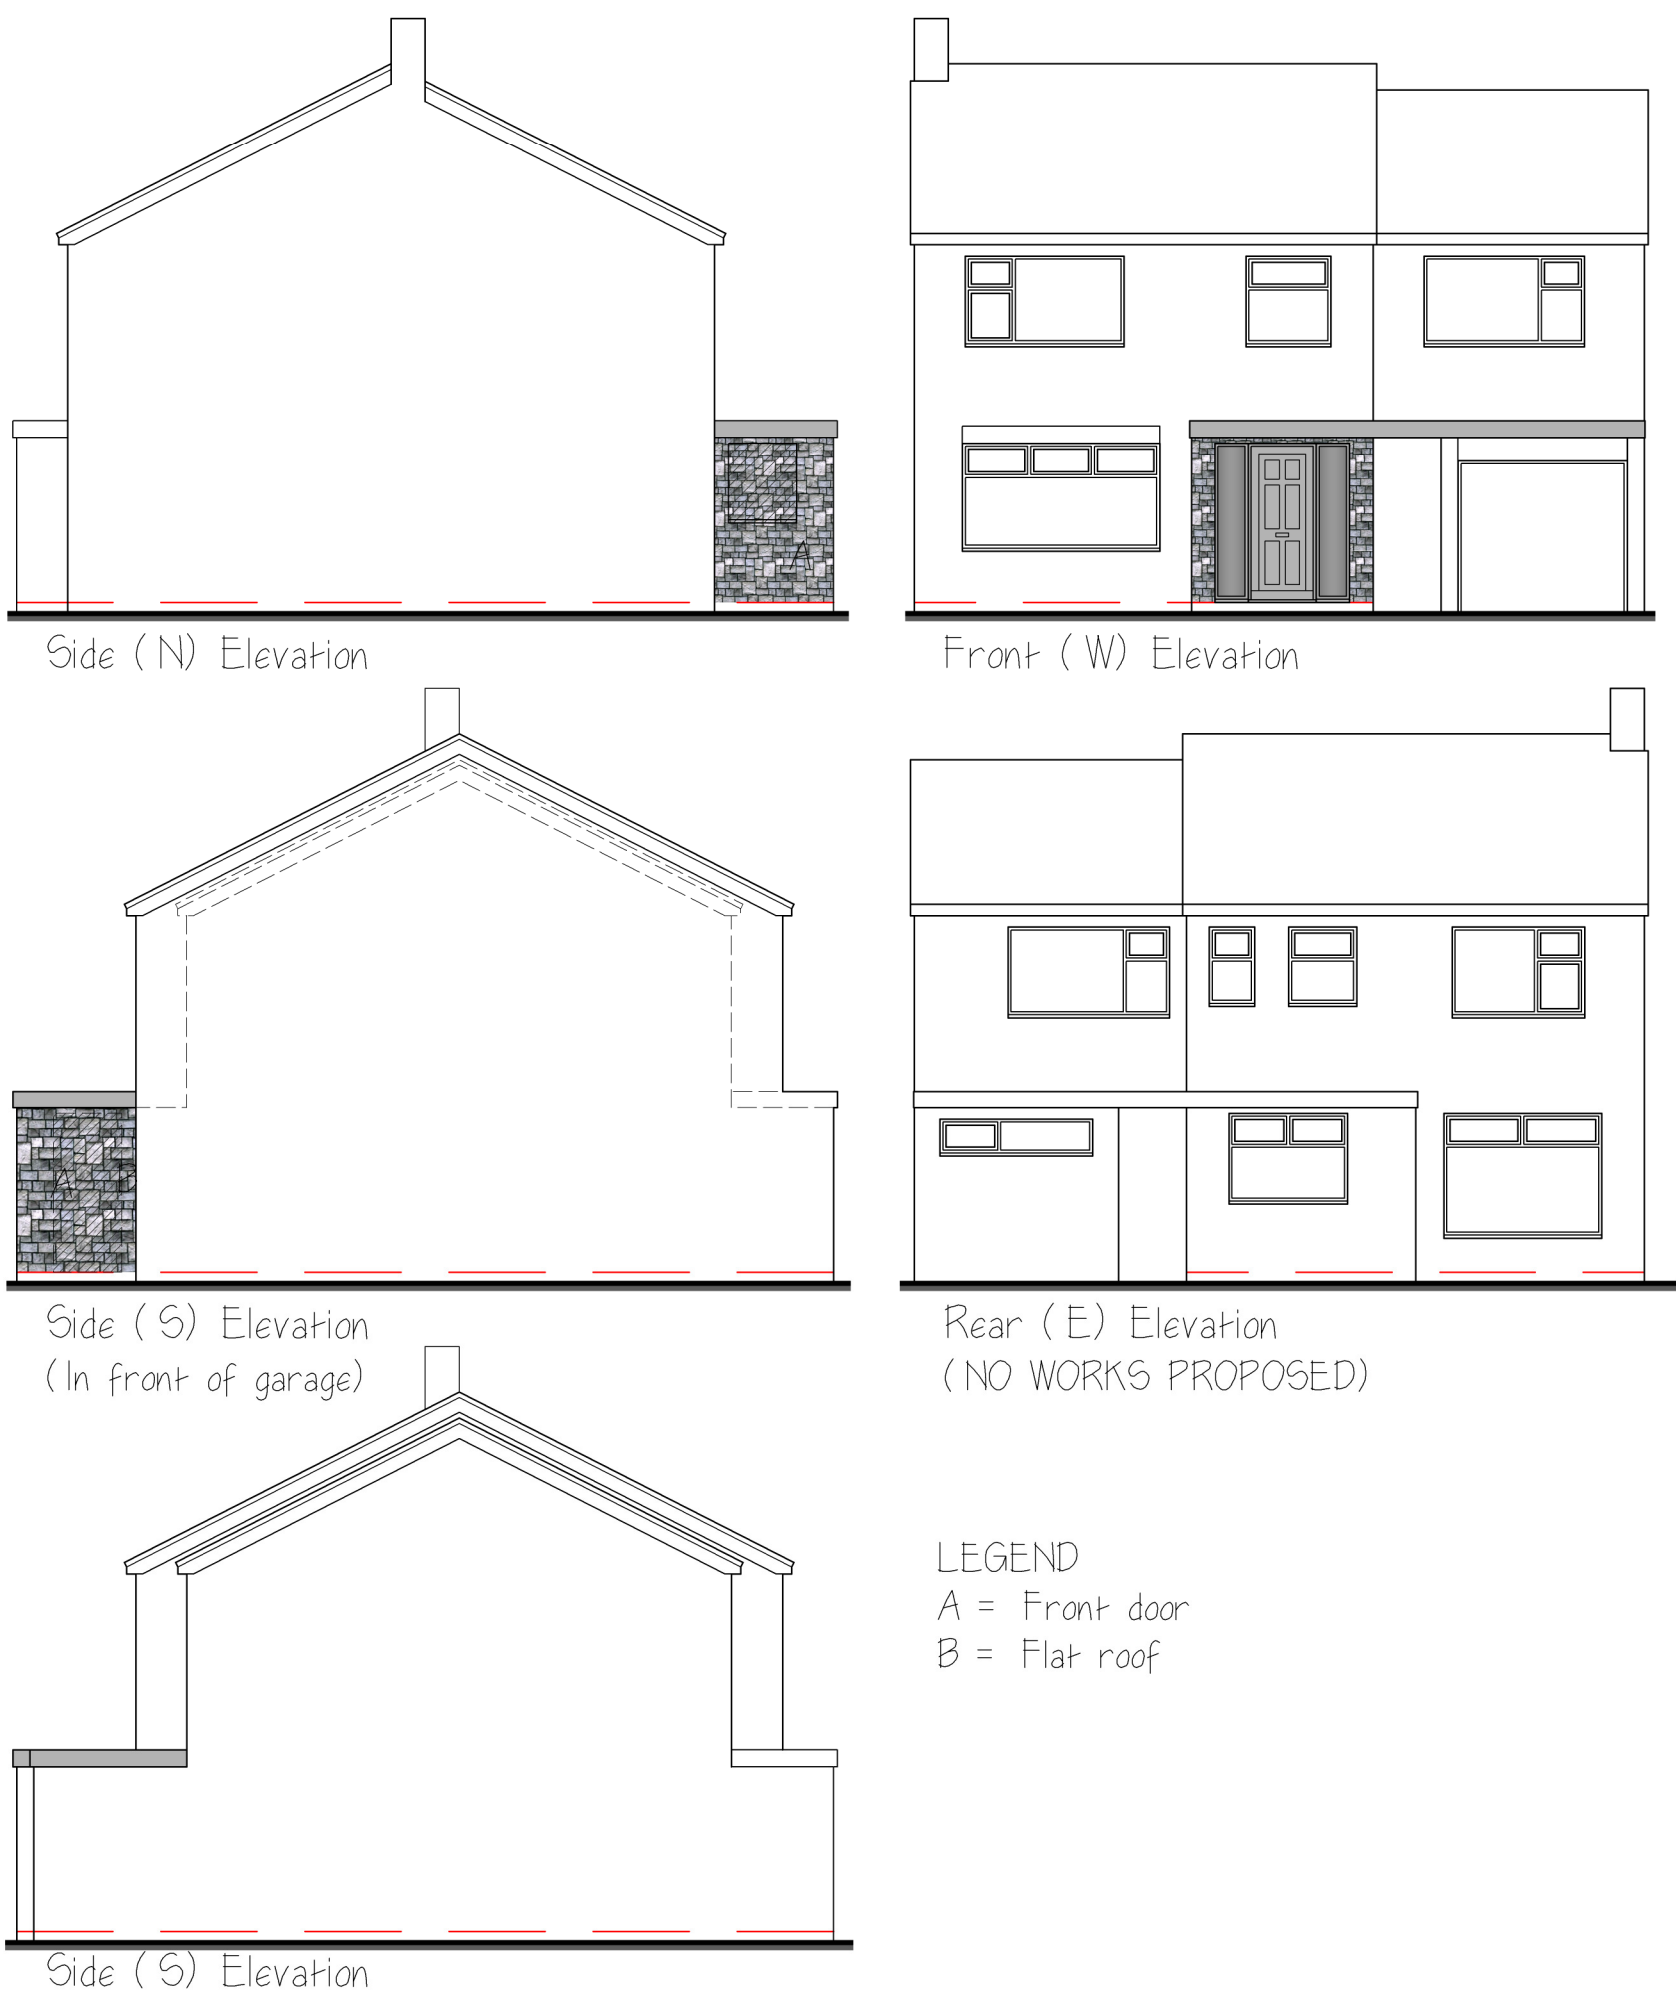

PROPOSED

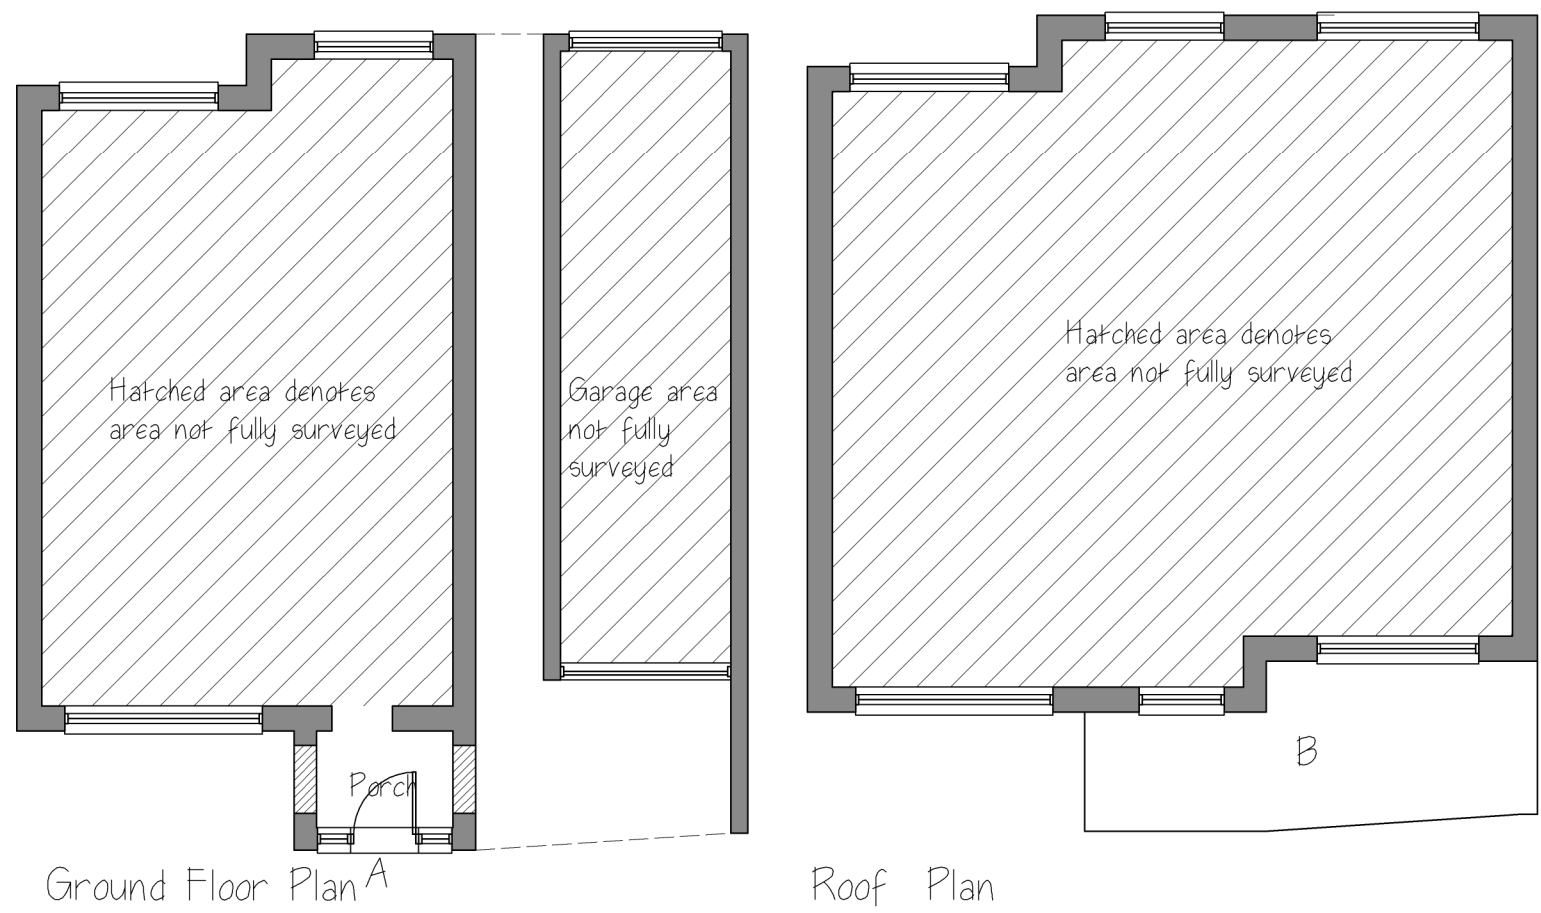