DC PLAN

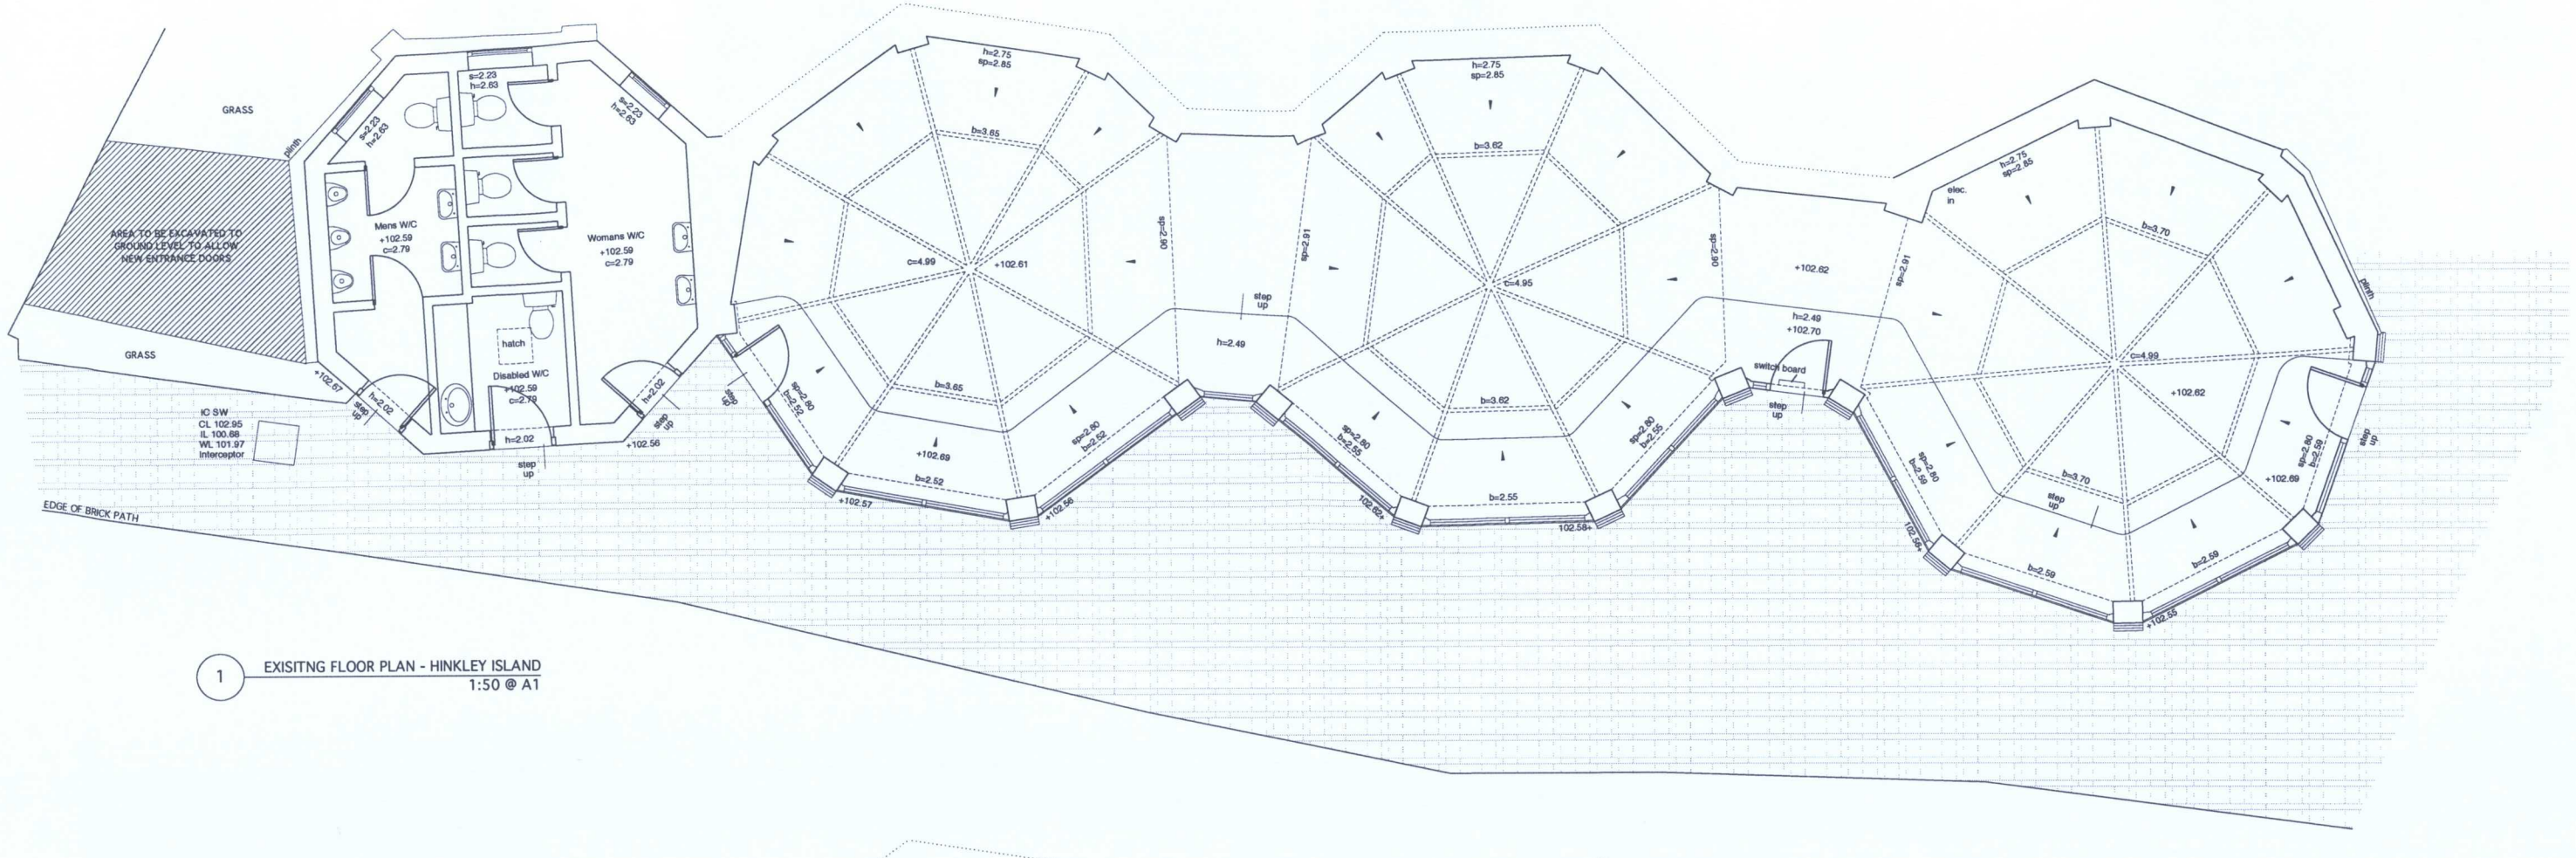

1 EXISITNG FLOOR PLAN - HINKLEY ISLAND
1:50 @ A1

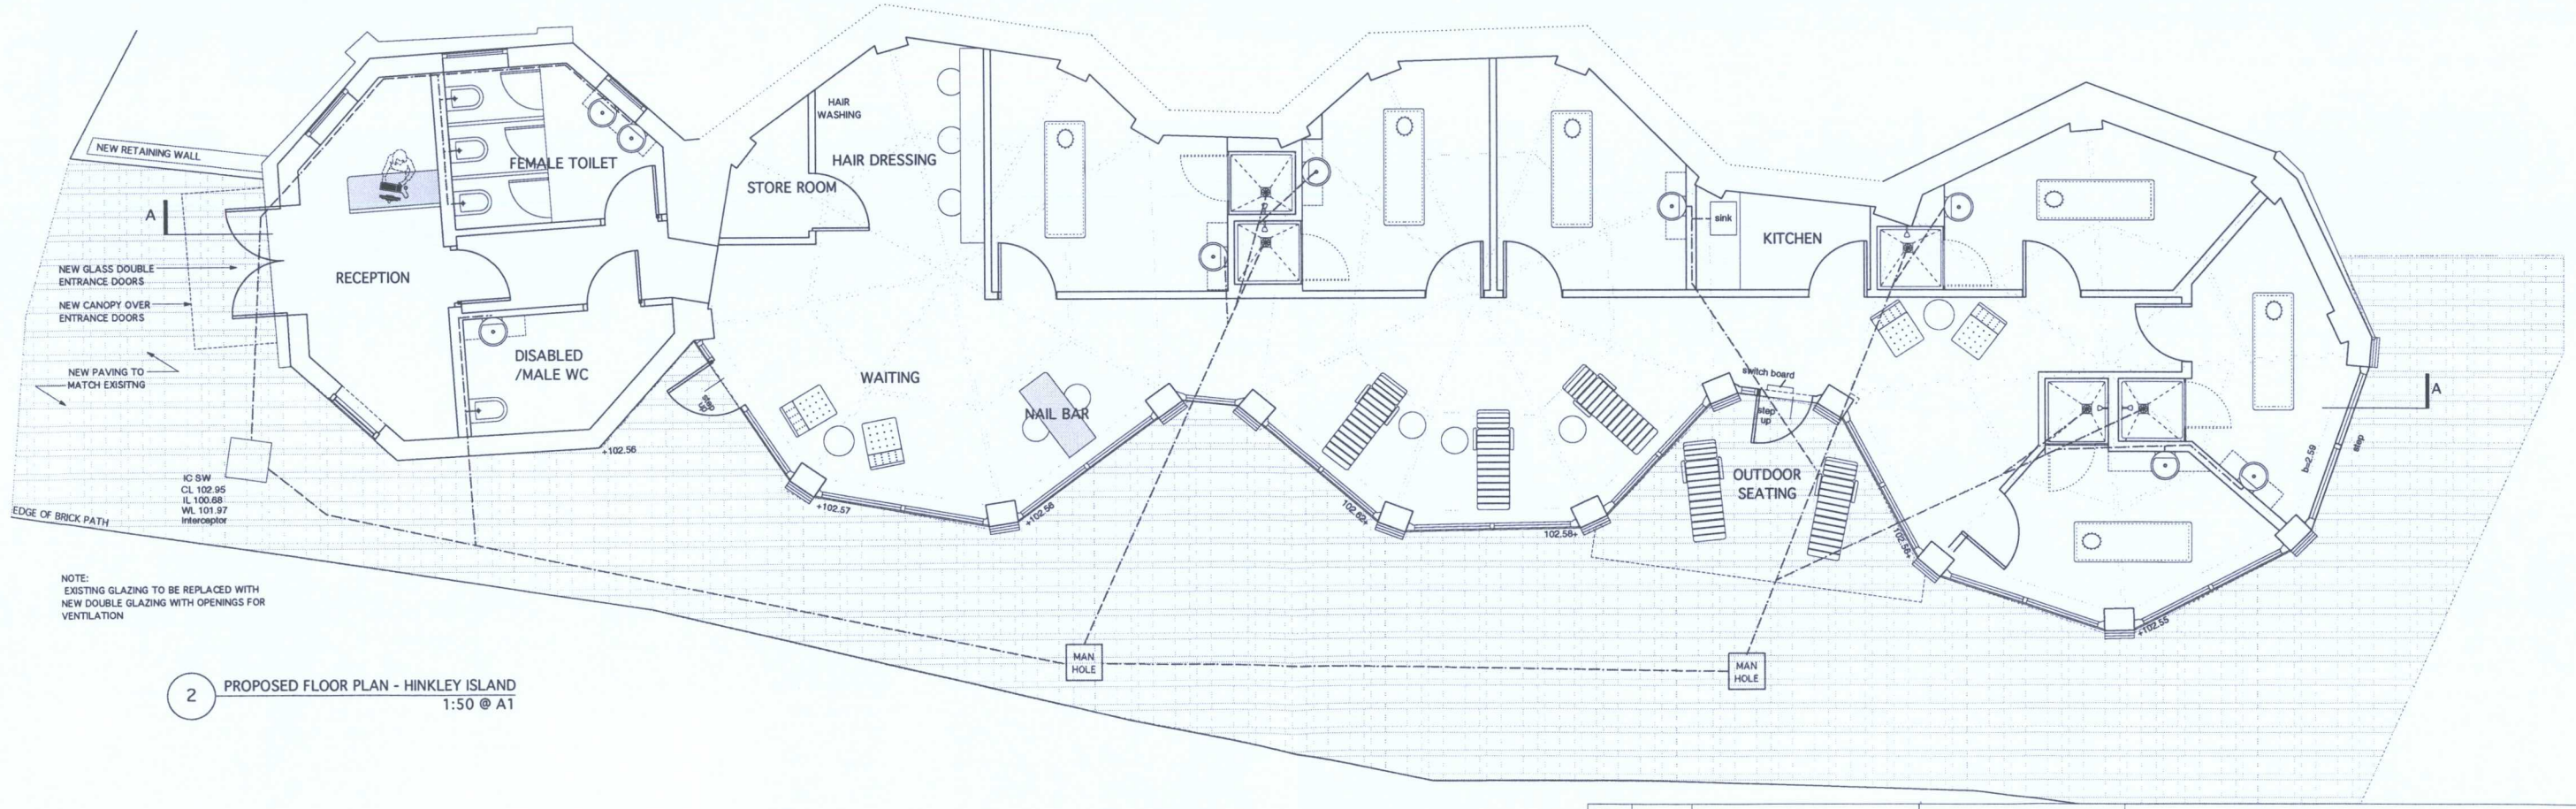

2 PROPOSED FLOOR PLAN - HINKLEY ISLAND
1:50 @ A1

N

0 1 2 3 4 5 (METERS)

Revision	Date	Amendments

Project
BARCELO HINCKLEY ISLAND HOTEL
BEAUTY TREATMENT ROOMS

FINCH ASSOCIATES
Chartered Architects and Designers
318 Kensal Road London W10 5BZ
Tel: 020 8962 8666
Fax: 020 8962 8777

Do not scale, use figured dimensions only.
All dimensions to be verified on site prior to the commencement of any work or the production of any shop drawing.
This drawing to be read in conjunction with all related Architect's and Engineer's drawings and any other relevant information.

Drawing Title
EXISTING AND PROPOSED FLOOR PLANS

Date	Drawn By	Drawing Number
02.08.11	ab	FA1000 - GA 10
Scale 1:50 @ A1, 1:100 @ A3	Checked By ff	Revision REVISON - C

DC PLAN

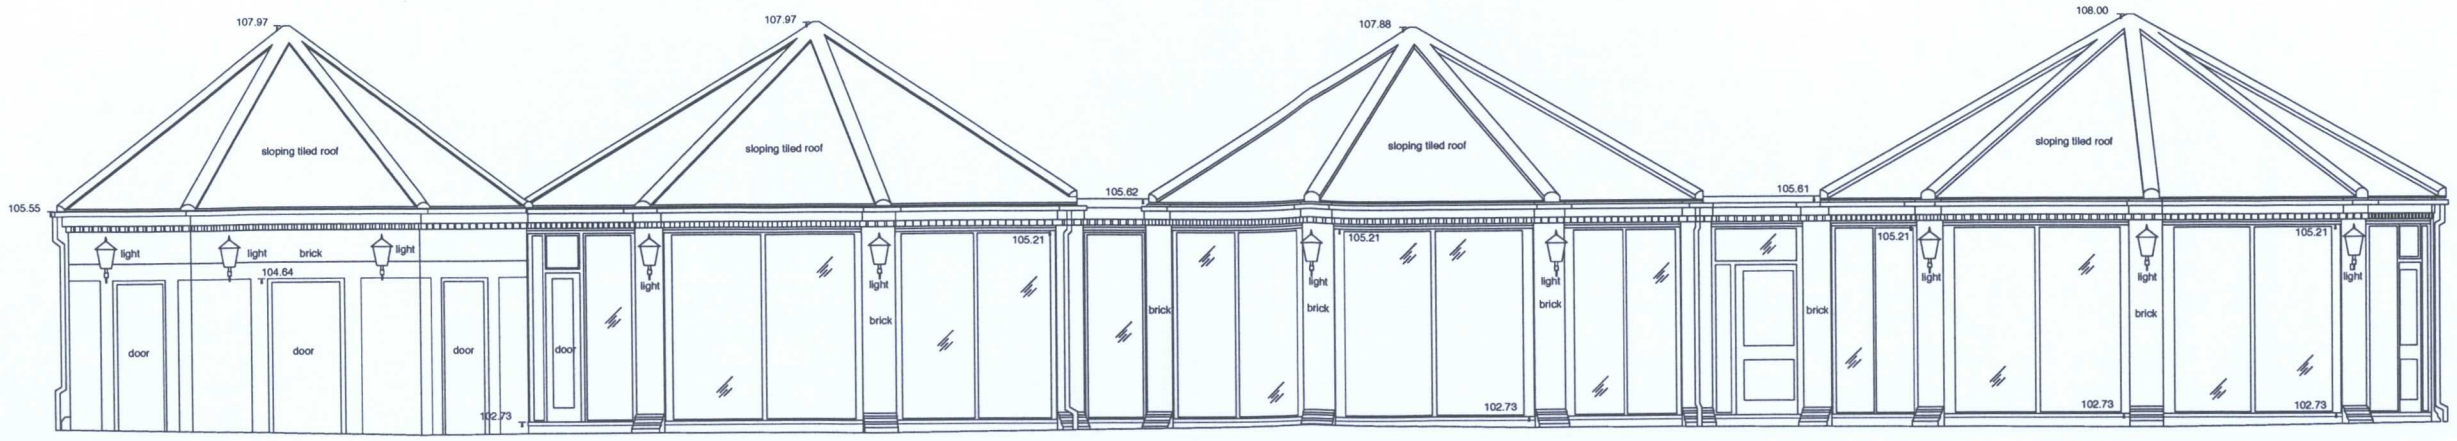

NORTH ELEVATION

Datum : 100.00m

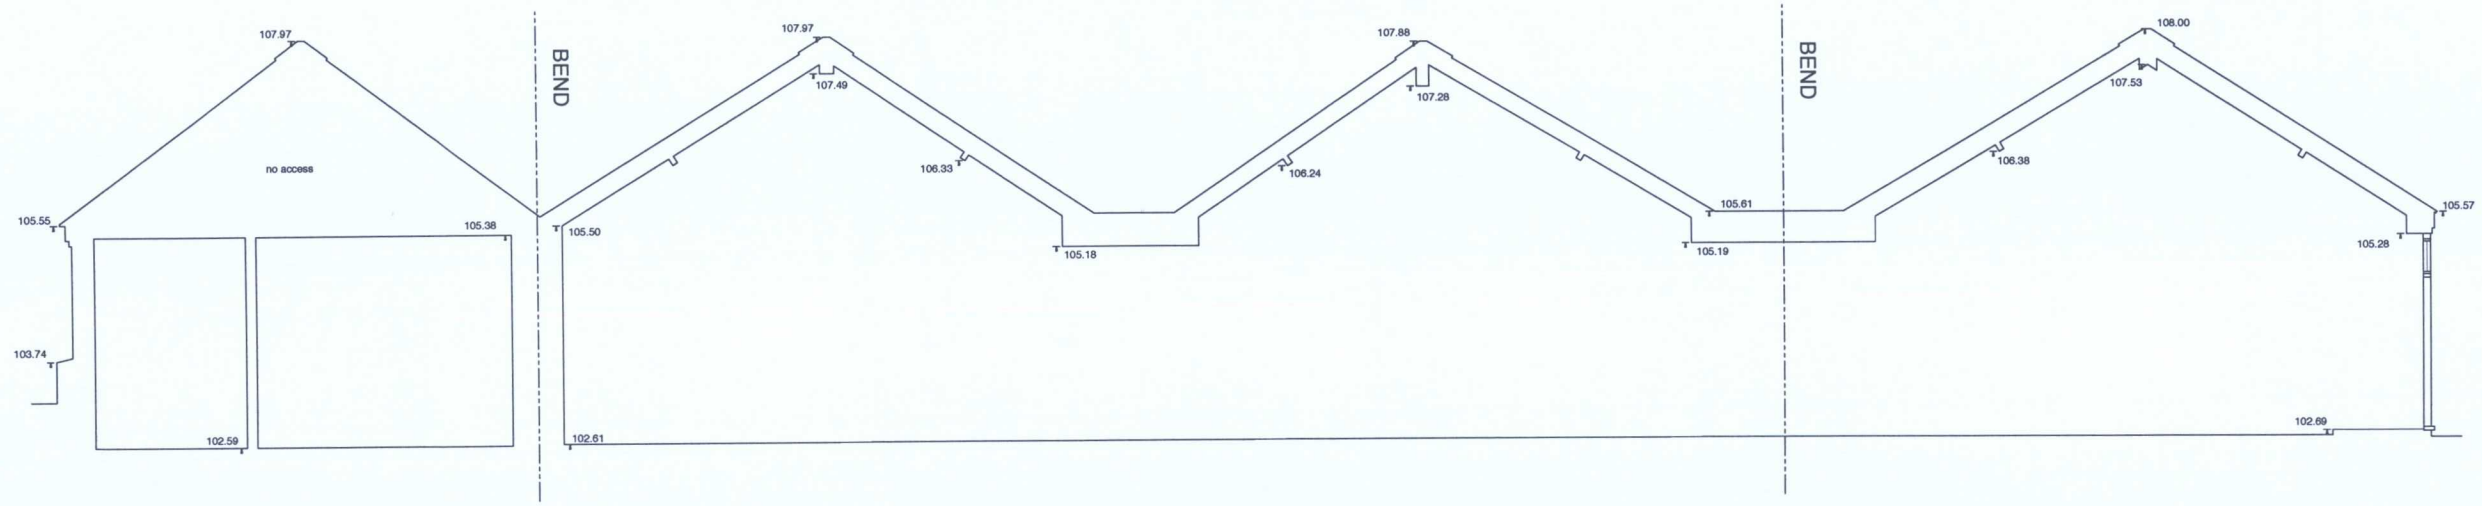

SECTION A-A'

Datum : 100.00m

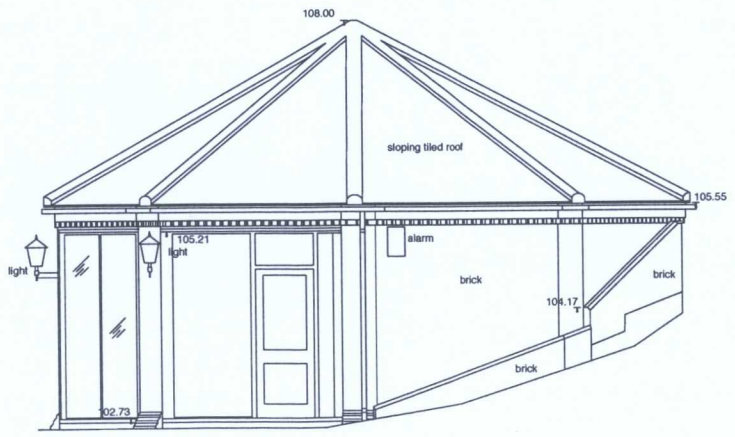

WEST ELEVATION

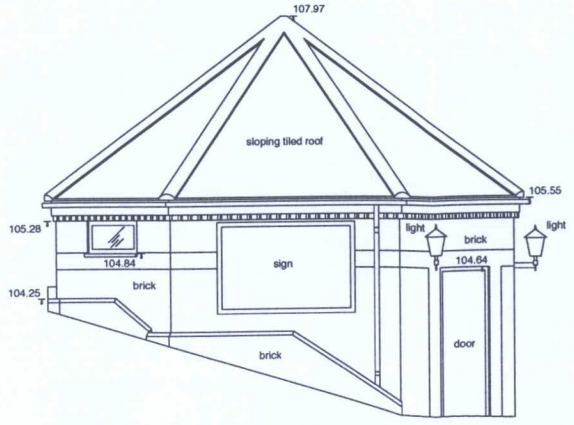

EAST ELEVATION

Datum : 100.00m

0 1 2 3 4 5 (METERS)

Revision	Date	Amendments

Project
BARCELO HINCKLEY
ISLAND HOTEL
BEAUTY TREATMENT ROOMS

FINCH ASSOCIATES

Chartered Architects and Designers
318 Kensal Road
London W10 5BZ
Tel: 020 8962 8666
Fax: 020 8962 8777

Do not scale, use figured dimensions only.
All dimensions to be verified on site prior to the commencement of any work or the production of any shop drawing.
This drawing to be read in conjunction with all related Architect's and Engineer's drawings and any other relevant information.

Drawing Title
EXISTING ELEVATIONS AND SECTIONS

Date	Drawn By	Drawing Number
02.08.11	ab	FA1000 - **GA 11**
Scale 1:50 @ A1, 1:100 @ A3	Checked By ff	Revision REVISON - A