



Visibility Extents

1:500 Scale

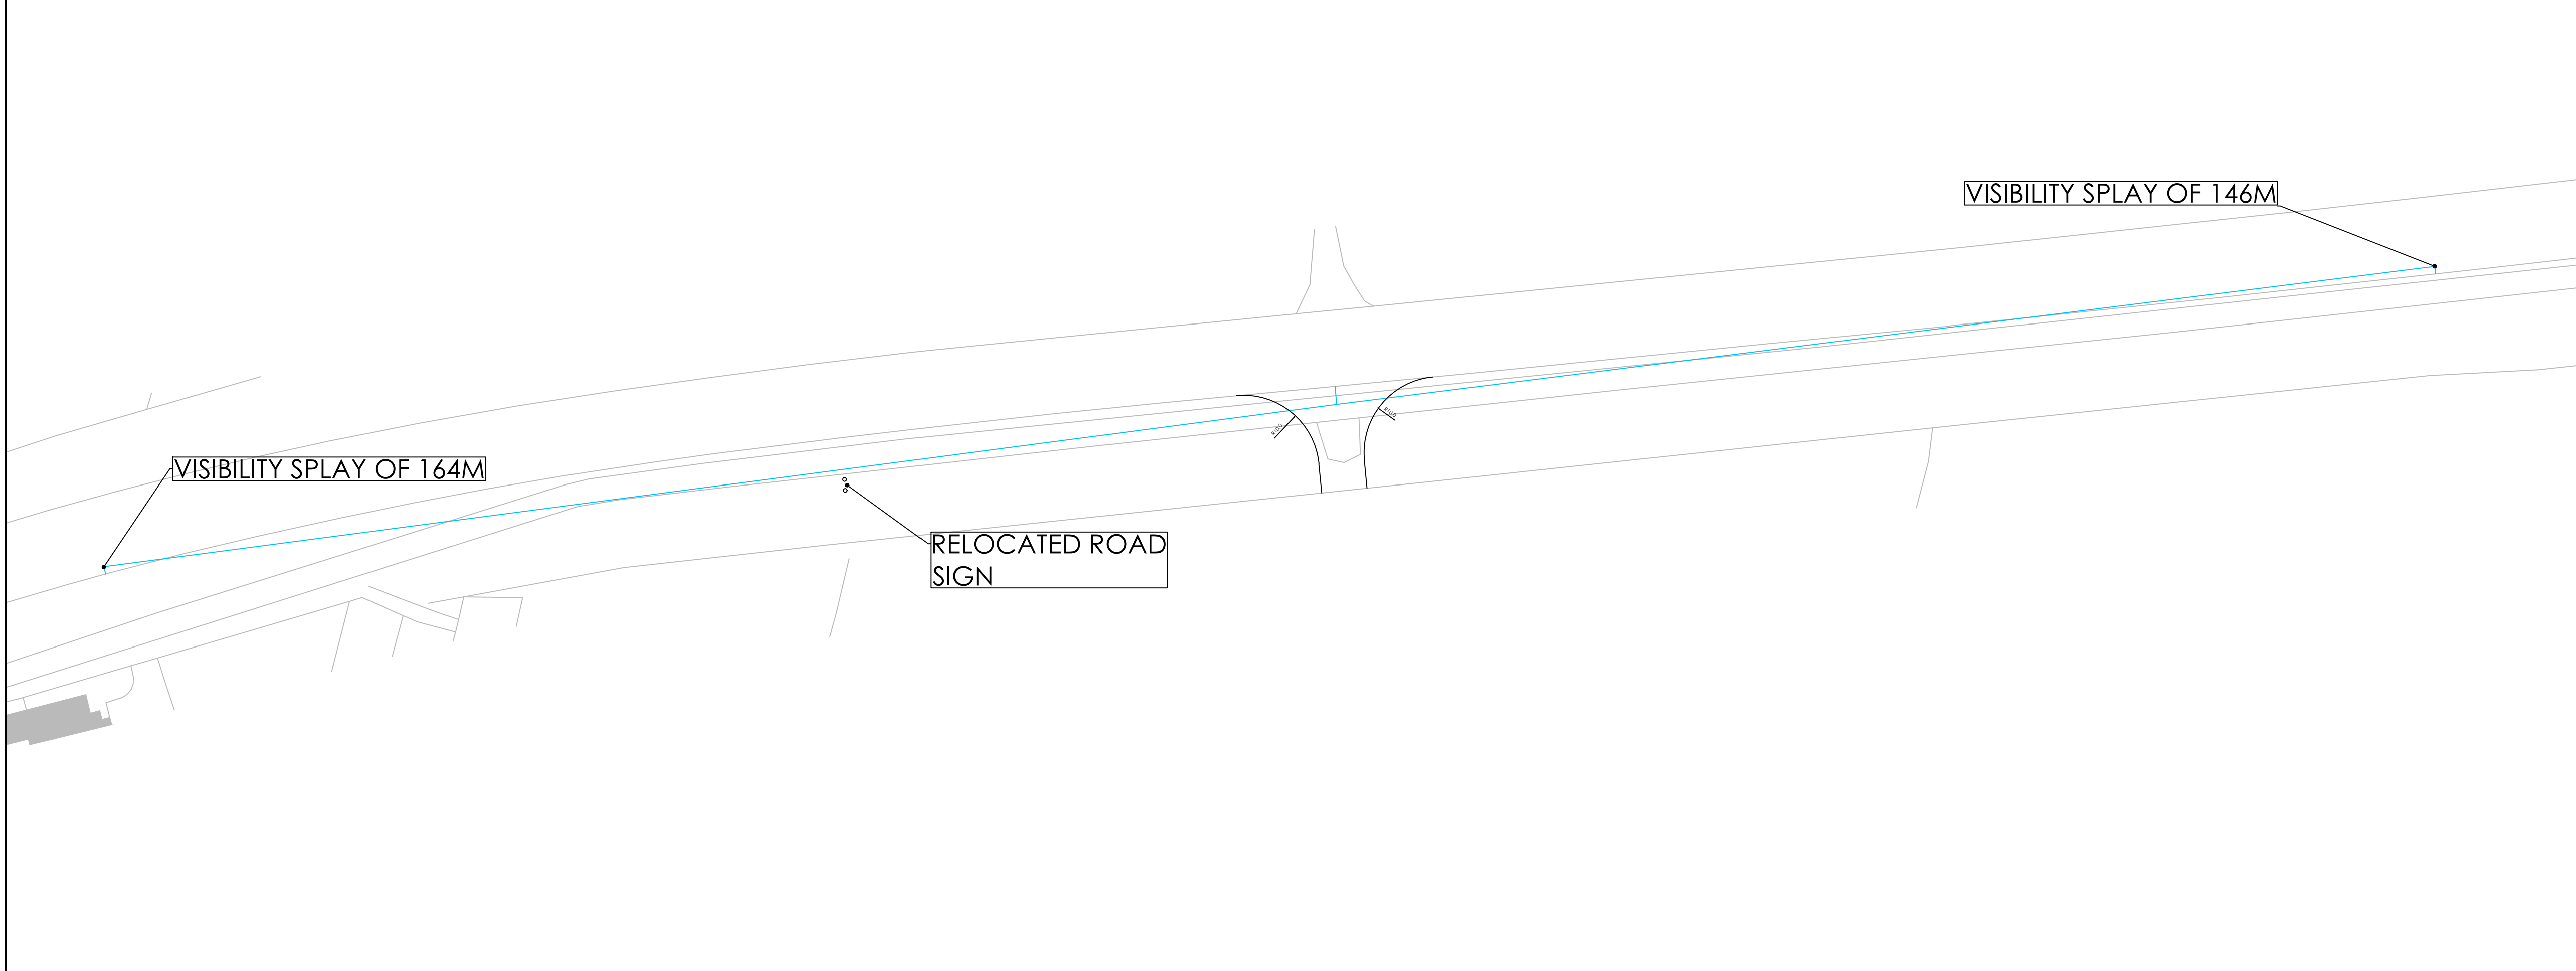


Access Design

1:125 Scale

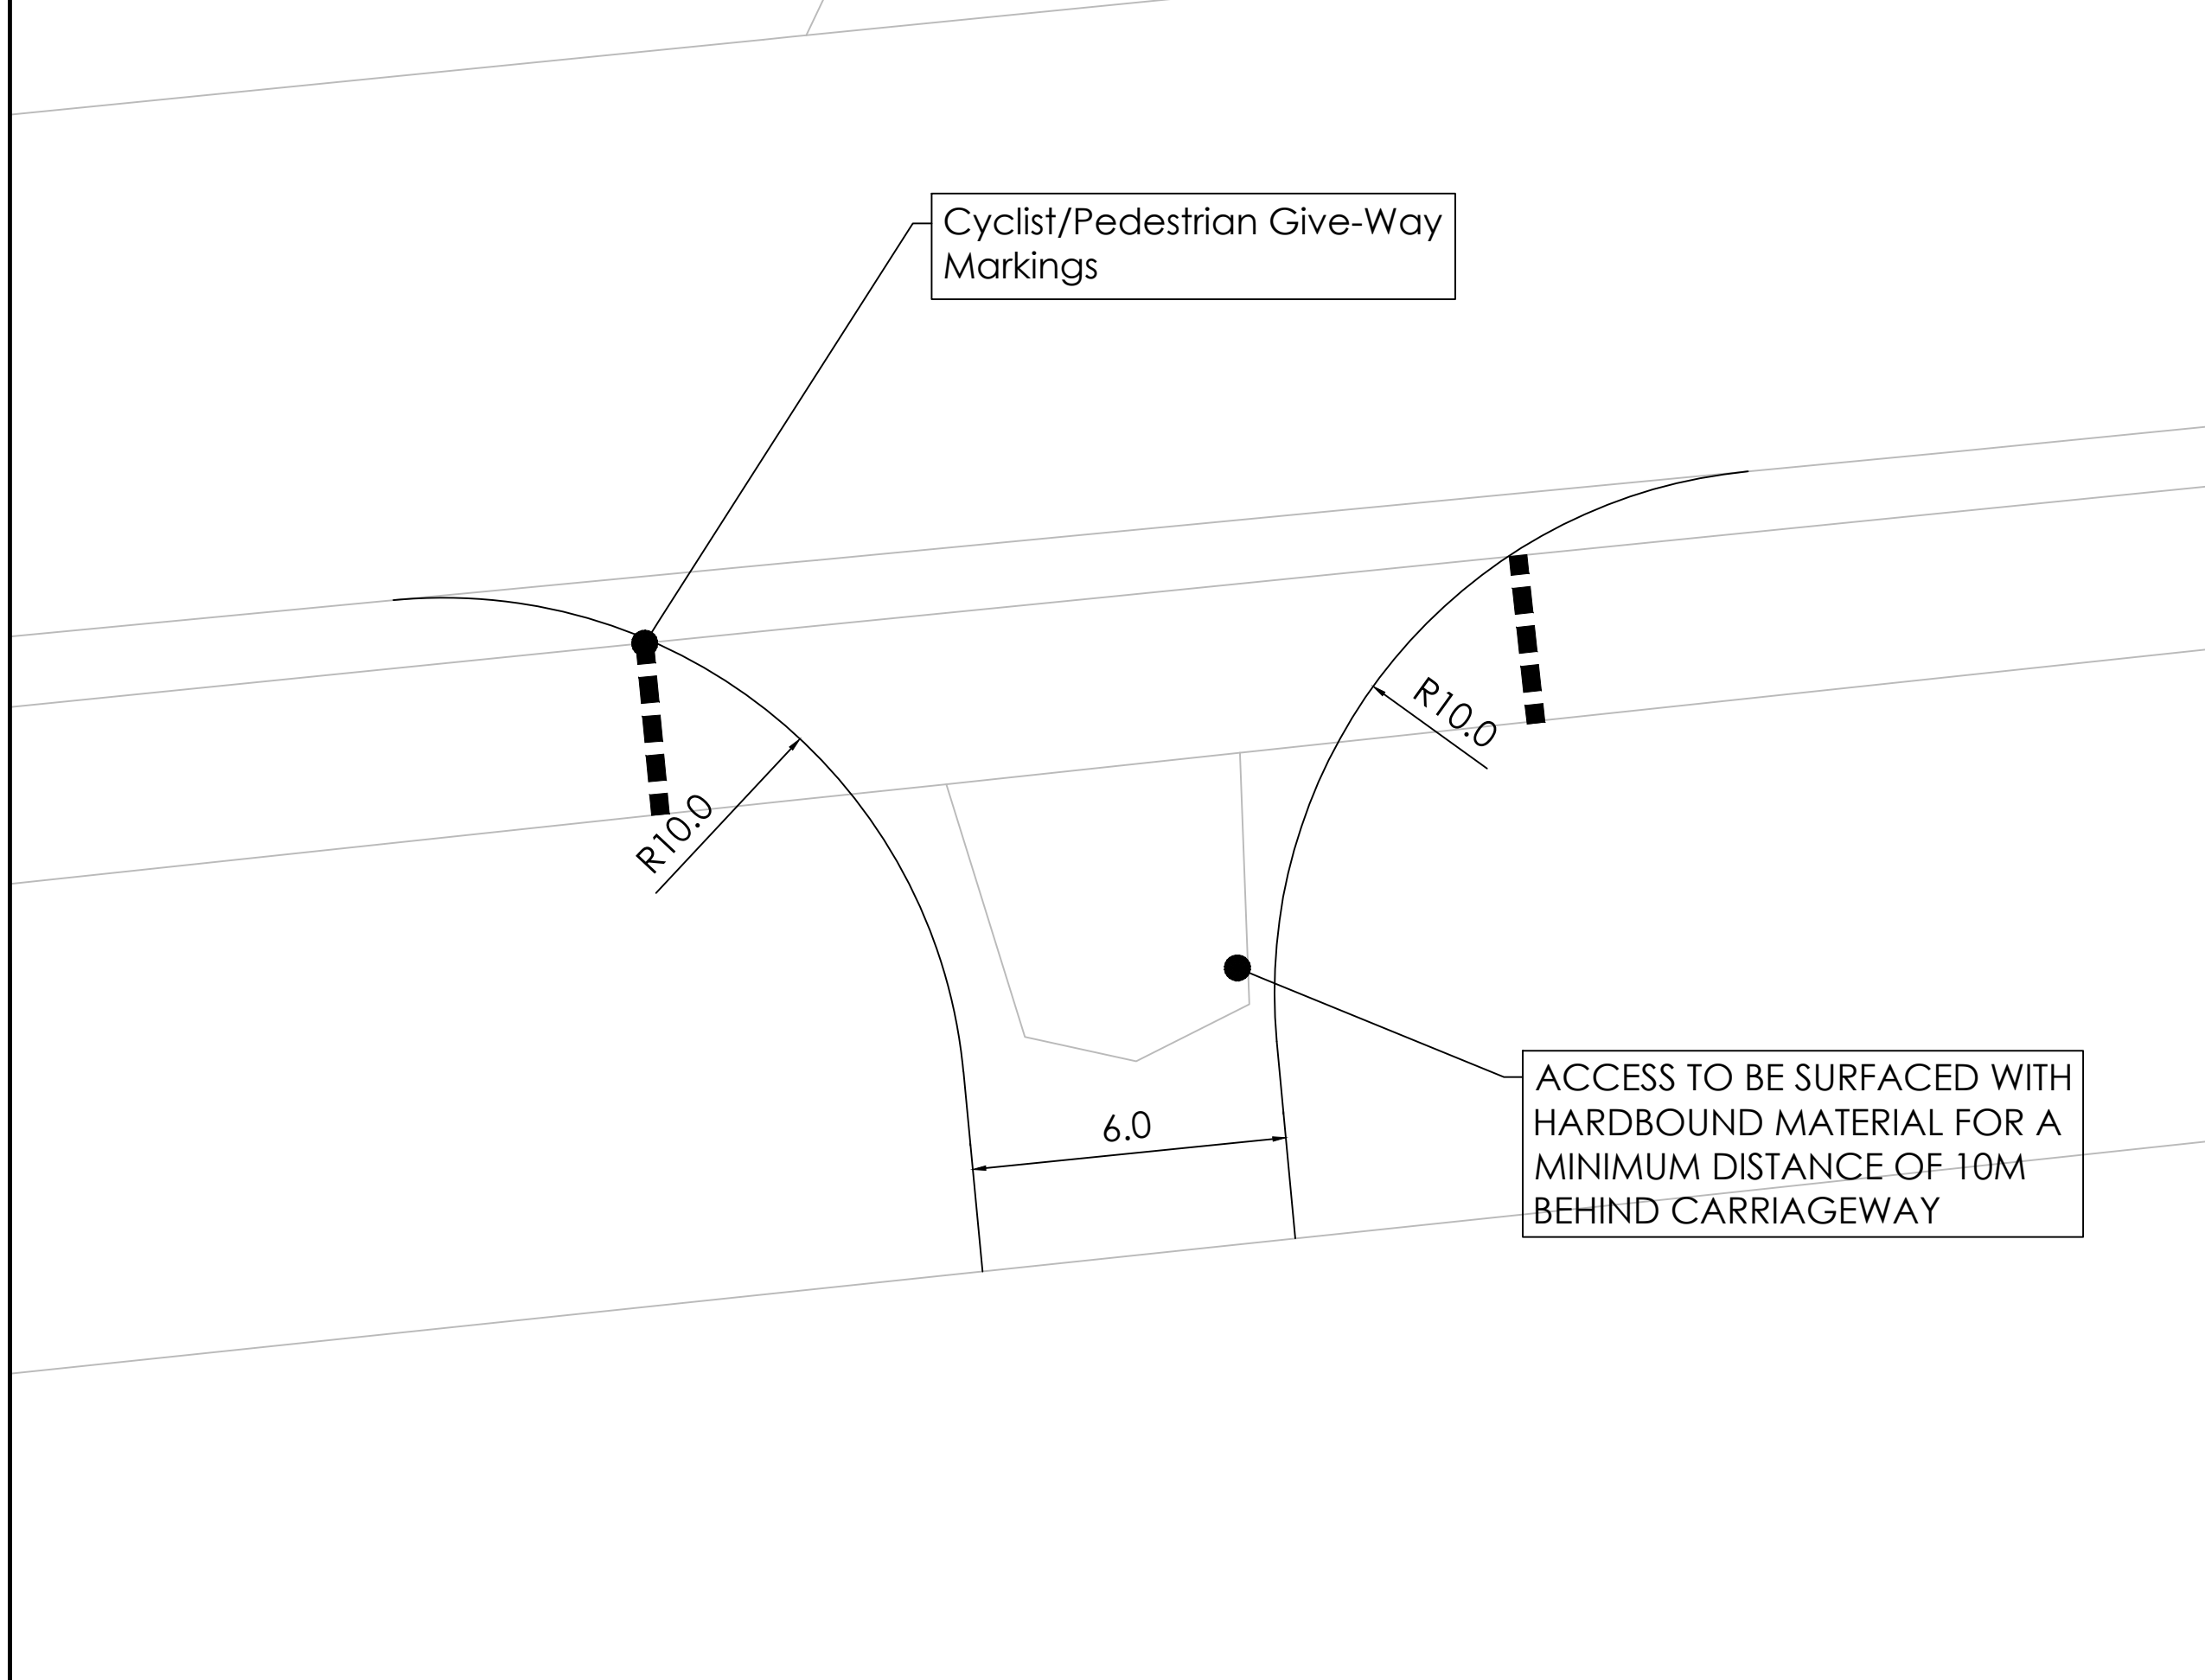

Access Construction

Not To Scale

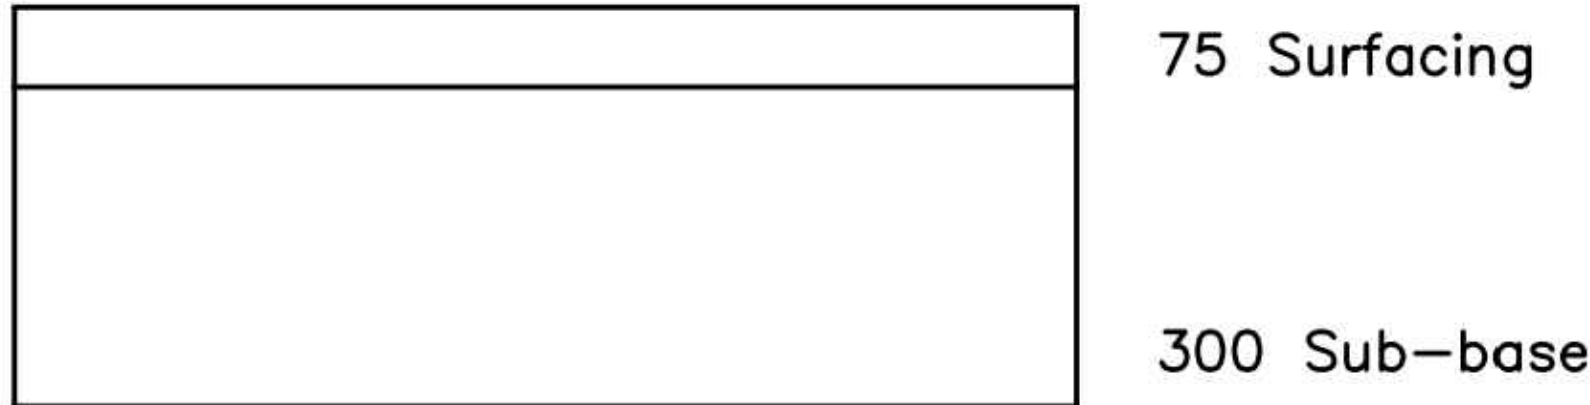

AGRICULTURAL FIELD ACCESS CONSTRUCTION

Surfacing

20 nominal size dense binder course
(to BS EN 13108-1)

Sub base

Type 1 sub-base (clause 803)

Where permitted in the specification or by the supervising officer a recycled material may be used as an alternative to Type 1 sub-base. The material should be processed, laid and compacted in accordance with the 'LCC Specification for the Use of Recycled Materials as a Direct Replacement for Type 1 Granular Sub-base in Specified Area.'

NOTES:

1. ALL DIMENSIONS ARE IN METRES. DO NOT SCALE THIS DRAWING
2. DRAWING BASED ON OS MAPS
3. ALL EXISTING STRUCTURES, FENCES AND FURNITURE WILL REMAIN UNDISTURBED UNLESS SPECIFICALLY SPECIFIED FOR REMOVAL/REPLACEMENT
4. KERBS SHALL NOT BE CUT TO A LENGTH LESS THAN 300mm. IN ACCORDANCE WITH THE HIGHWAYS ACT 1980
5. BOND COATS TO BS: 9498:97 15% WITHIN CLAUSE 920 TO BE APPLIED TO ALL TRAFFICKED SURFACES WHICH ARE TO BE OVERLAPED
6. ALL PAVED AREAS SHALL BE GRADUALLY SLOPED TO THE ADJACENT GULLY WITHIN 3mm SHALL BE FLUSH POINTED WITH CEMENT MORTAR
7. MORTAR SHALL COMPLY WITH S 5 H W CLAUSE 204 DESIGNATION (I)
8. ALL PAVED AREAS SHALL BE GRADUALLY SLOPED TO THE ADJACENT GULLY WITHIN 3mm SHALL BE FLUSH POINTED WITH CEMENT MORTAR
9. THE CONTRACTOR SHALL BE RESPONSIBLE FOR THE PROTECTION OF THE LOCAL HIGHWAY AUTHORITY
10. THE CONTRACTOR TO BE AGREED WITH THE LEICESTERSHIRE COUNTY COUNCIL ENGINEER(S)
11. IT IS THE CONTRACTORS RESPONSIBILITY TO LOCATE AND CONFIRM ANY EXISTING SERVICES AND UTILITIES APPARATUS IN THE VICINITY OF THE WORKS. SHOULD ANY EXISTING SERVICES BE ENCOUNTERED THEN THE CONTRACTOR MUST LIASE WITH THE SERVICE UNDERMARE CONCERNED TO OBTAIN APPROVALS FOR ANY WORKS TO BE CARRIED OUT. THE CONTRACTOR SHALL BE RESPONSIBLE FOR THE PROTECTION OF THE WORKS TO BE CARRIED OUT
12. THE LEICESTERSHIRE COUNTY COUNCIL ENGINEER SHALL BE NOTIFIED IMMEDIATELY OF ANY DISCREPANCIES PRIOR TO THE COMMENCEMENT OF WORKS
13. NO WORKS SHALL BE COMMENCED UNTIL APPROVAL HAS BEEN OBTAINED FROM THE RELEVANT AUTHORITIES
14. THE CONTRACTOR SHALL OBTAIN ALL APPROVALS PERTAINING TO THE TRAFFIC MANAGEMENT AND PERMITS REQUIRED TO CARRY OUT THE WORKS
15. THE CONTRACTOR SHALL BE RESPONSIBLE FOR THE PROTECTION WITHIN THE APPENDIX 30/05 OF LCCS STANDARD SPECIFICATIONS
16. ALL WORK SHALL BE UNDERTAKEN IN ACCORDANCE WITH THE RELEVANT STANDARD SPECIFICATIONS OF THE LEICESTERSHIRE COUNTY COUNCIL AND TO THE SATISFACTION OF LEICESTERSHIRE COUNTY ENGINEER
17. ACCESS TO BE CONSTRUCTED IN ACCORDANCE WITH LCC DESIGN GUIDE



	Alterations As Per Stage 1 RSA	ML	03/24	A



Lennon Transport Planning Ltd

Highway and Transportation Consultants

Unit C, Glenborough Court, Glenfield, Leicester, LE3 8DZ

CLIENT:
MR WINTER

TITLE:
A47, HINCKLEY
LEISURE DEVELOPMENT

ACCESS DETAILS

Scheme No.	Drawing No.	Revision
PN/0346/23/24	MW/0346/AD/23	A
PREPARED BY: -	SCALE:	AS SHOWN
CHECKED BY: -	SIZE:	A1
APPROVED BY: M. LENNON	DATE:	OCT 2023