

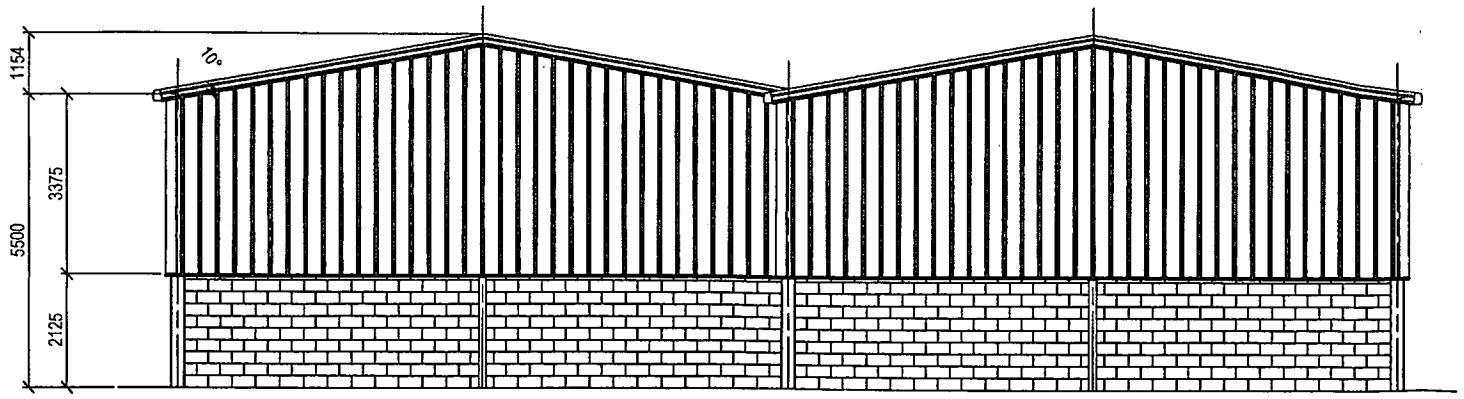



Elevation 'B'

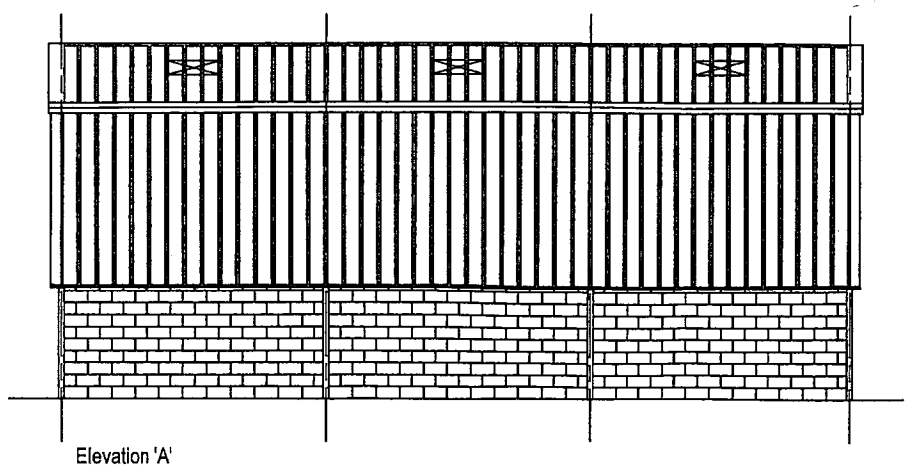


Elevation 'A'

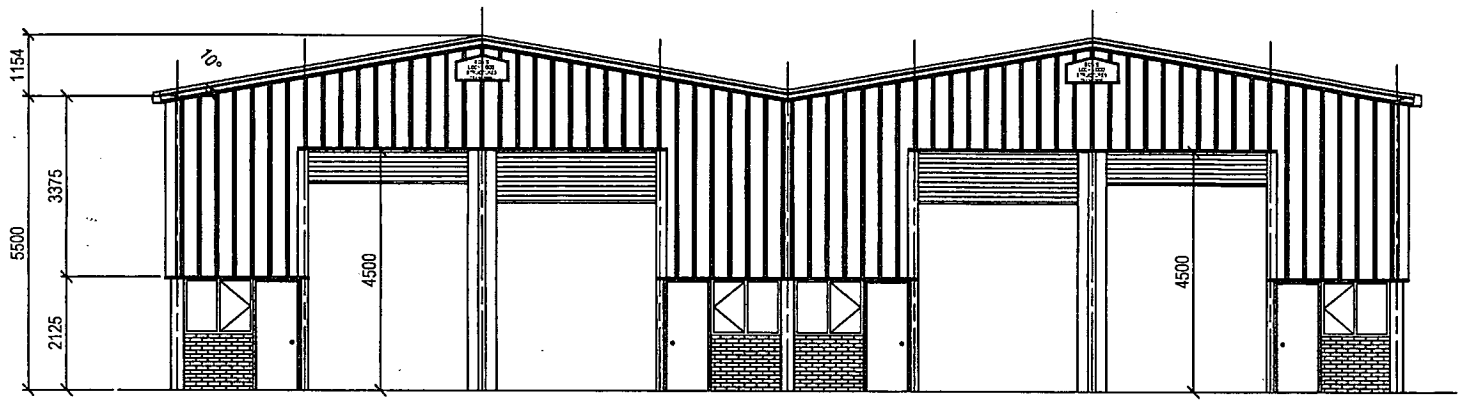

Elevation 'D'

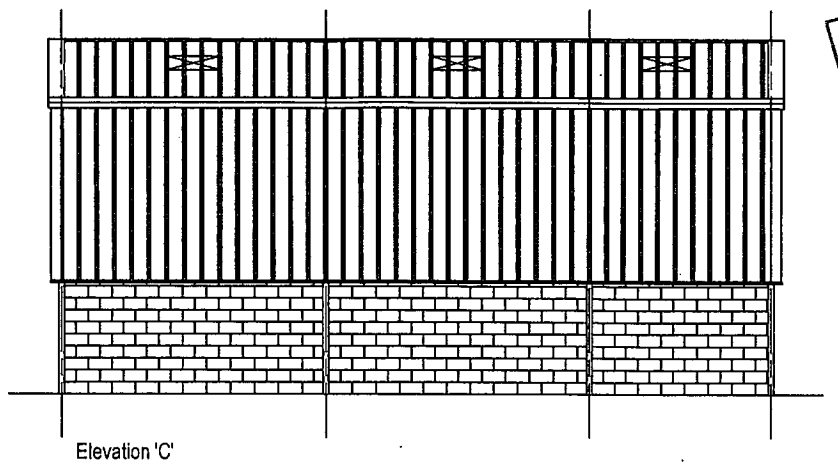

Elevation 'C'

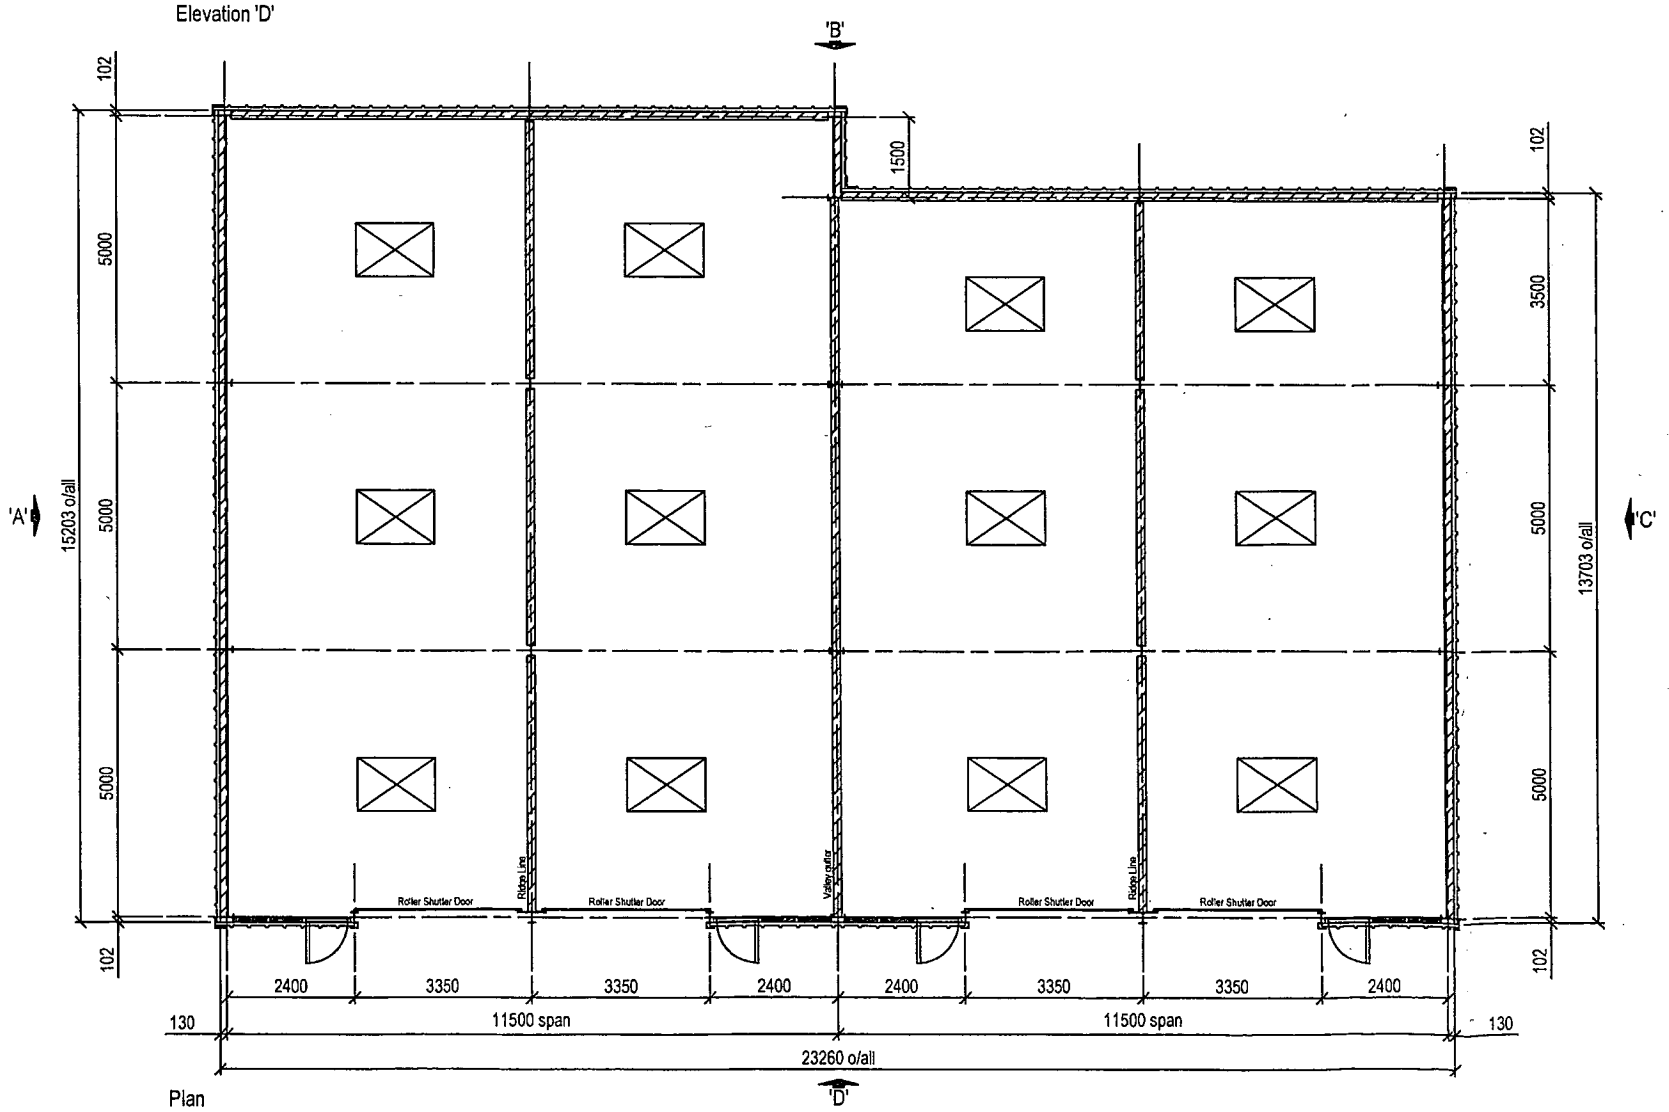

Plan

Roof Cladding:- Claddex CL35 80mm composite panel complete with all fillers, flashings, etc. and incorporating 12 no. 1650mm factory sealed translucent rooflights.
Colour:- Goosewing Grey 10A05

Wall Cladding:- Claddex CL35 60mm composite panel down to 3375mm below eaves overlapping 2400mm block wall (by others).
Colour:- Olive Green 12B27

R/W Goods:- 2 no. runs of 200mm (8") trimline gutters, with 1 no. stacks of 110mm pvc RWP per stretch.
1 no. run of 300mm x 200mm galvanized steel valley gutter, with 2no. stacks of 160mm Ø PVC RWP per stretch.

Doors:- 4 no. galvanized, electrically operated, roller shutter doors.
4 no. steel framed 10 point locking security / personnel door.

Steel Finish:- Painted, dark green hi-build zinc phosphate primer 75µ DFT.

Revision	Date	Details
C	04-10-10	Windows added to plan
B	23-08-10	Rooflights and windows added
A	20-08-10	Roller shutter doors re-sized

DEVELOPMENT SERVICES
12 OCT 2010
RECEIVED

BOWIE LOCKWOOD STRUCTURES LTD.
FARM AND RURAL BUILDING DESIGN AND CONSTRUCTION SPECIALISTS

BOWIE LOCKWOOD STRUCTURES LTD
FARM & RURAL BUILDING SPECIALISTS
Coombe Abbey Farm, Coombe Fields Road
Ansty, Coventry CV3 2AB
Phone: 0845 2572343
Fax: 02476 456499
e-mail: sales@bowielockwood.co.uk

BLS

Client: Multi Industrial Doors
Sapcote Road Industrial Estate
Burbage
Hinckley
Leicestershire
LE10 2AU

Project: Starter Units

Scale: 1:100 (Unless Otherwise Stated)	Drawn: BT	Date: 18-08-10
Sht. A2	Chkd: _	Date: _

Job No.	Drg. No.	Rev.
1052	101	C