



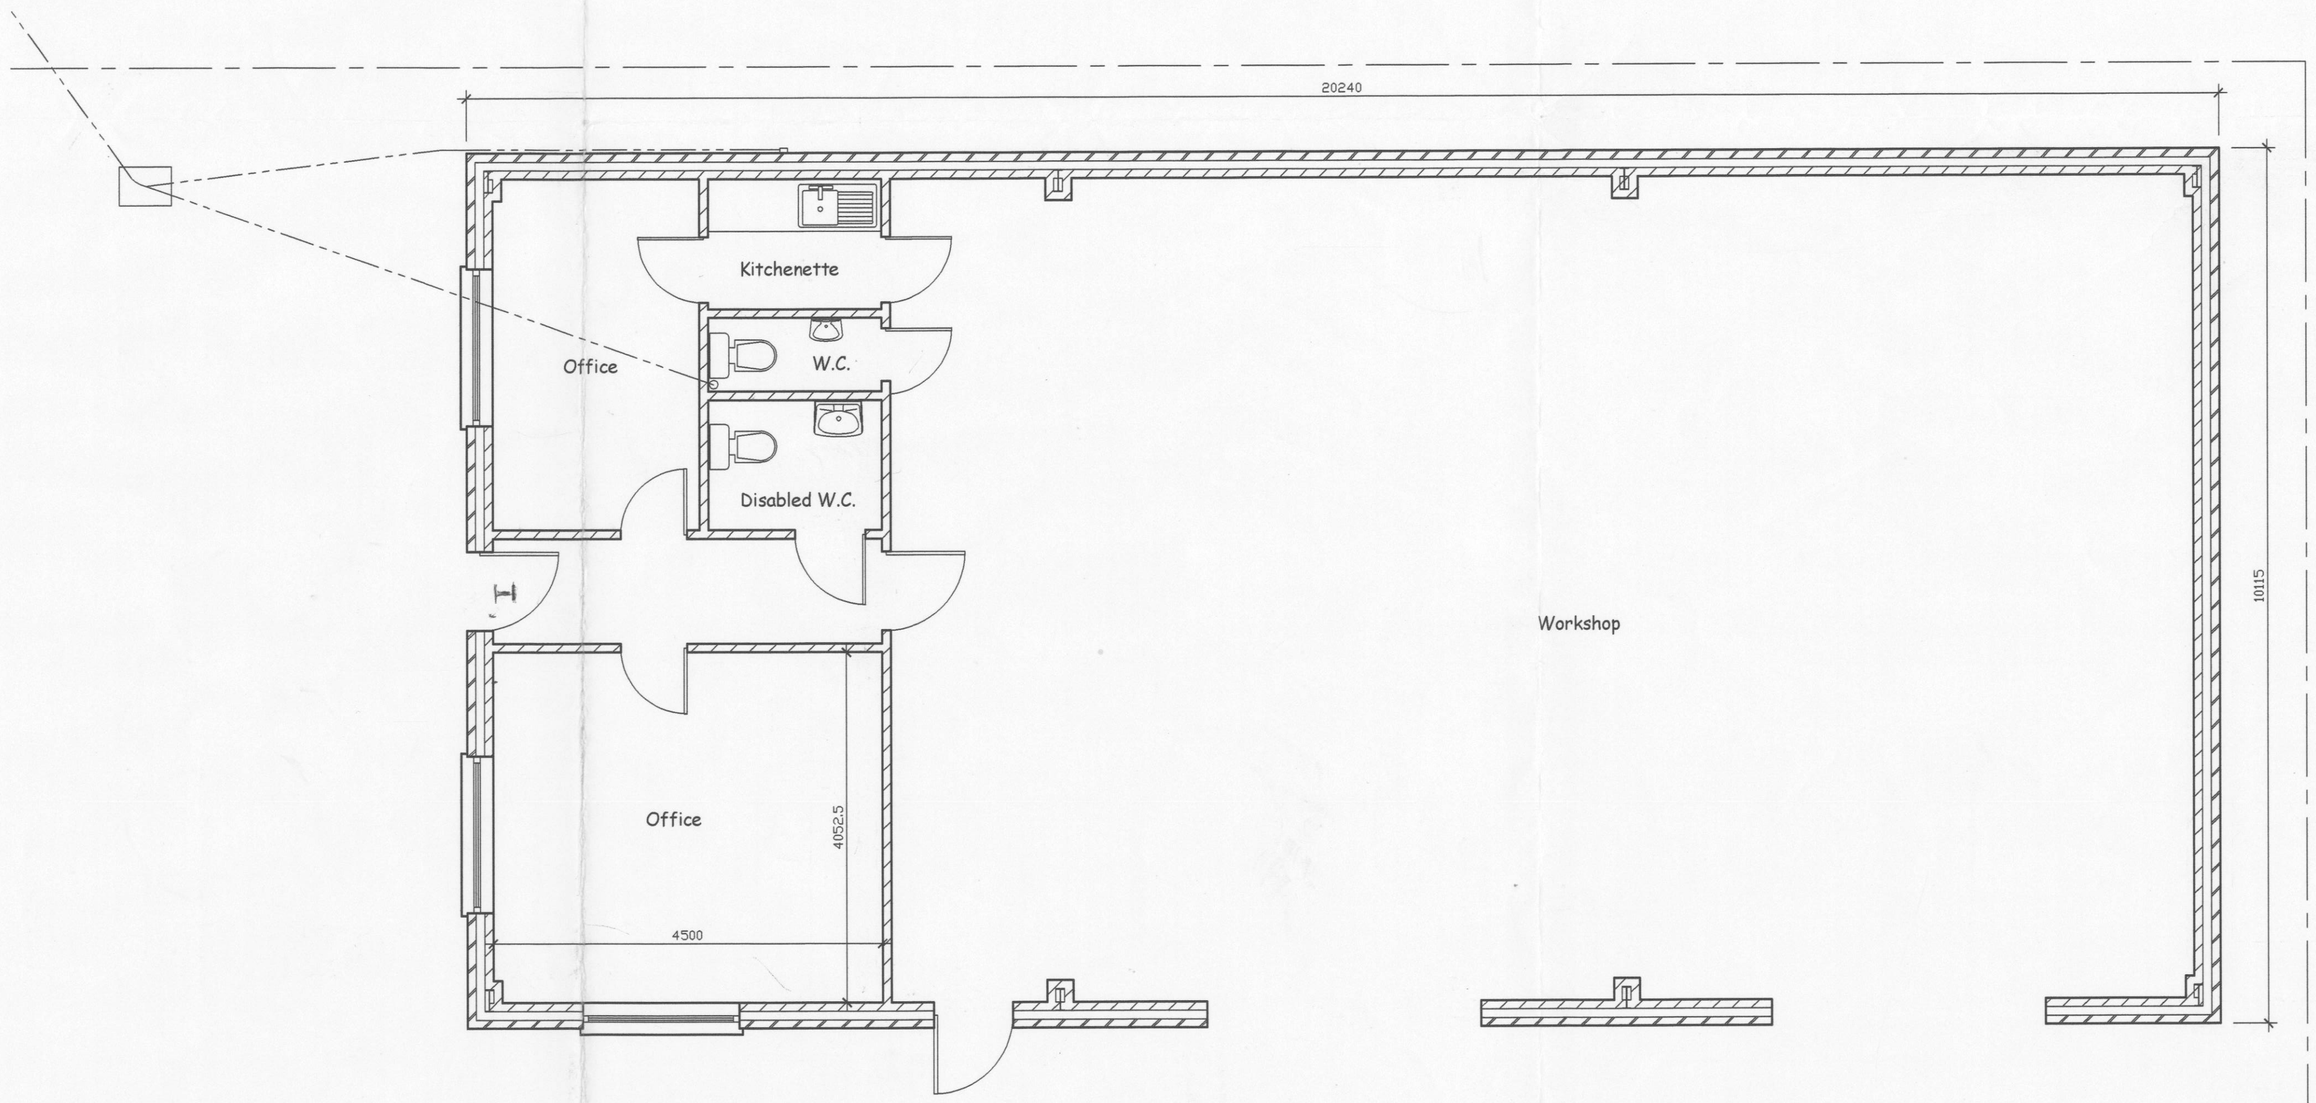

Planning Approved Plan

Drawing prepared for the purpose of Planning Permission and/or Building Regulation approval.
All dimensions to be checked on site before works commence.
Internal room layouts and fittings to client's requirements.
Actual boundary lines to be confirmed on site between parties concerned prior to commencement of work and no part of the new construction to project over the boundary.
Underground services may have been assumed and therefore they should be located prior to commemcement.

Project: Replacement Industrial Unit
Unit 8
Station Road Industrial Estate
Market Bosworth
Nuneaton
CV13 0PF

Drawing: Proposed Elevations and Plans

Drawing Ref: Planning 02
Scales: 1:200, 1:100 & 1:50 at A1

Date: May 2011

Brooks Building Plans
RICS
Barry Brooks MRICS MBEng Tel. 07879 655 641