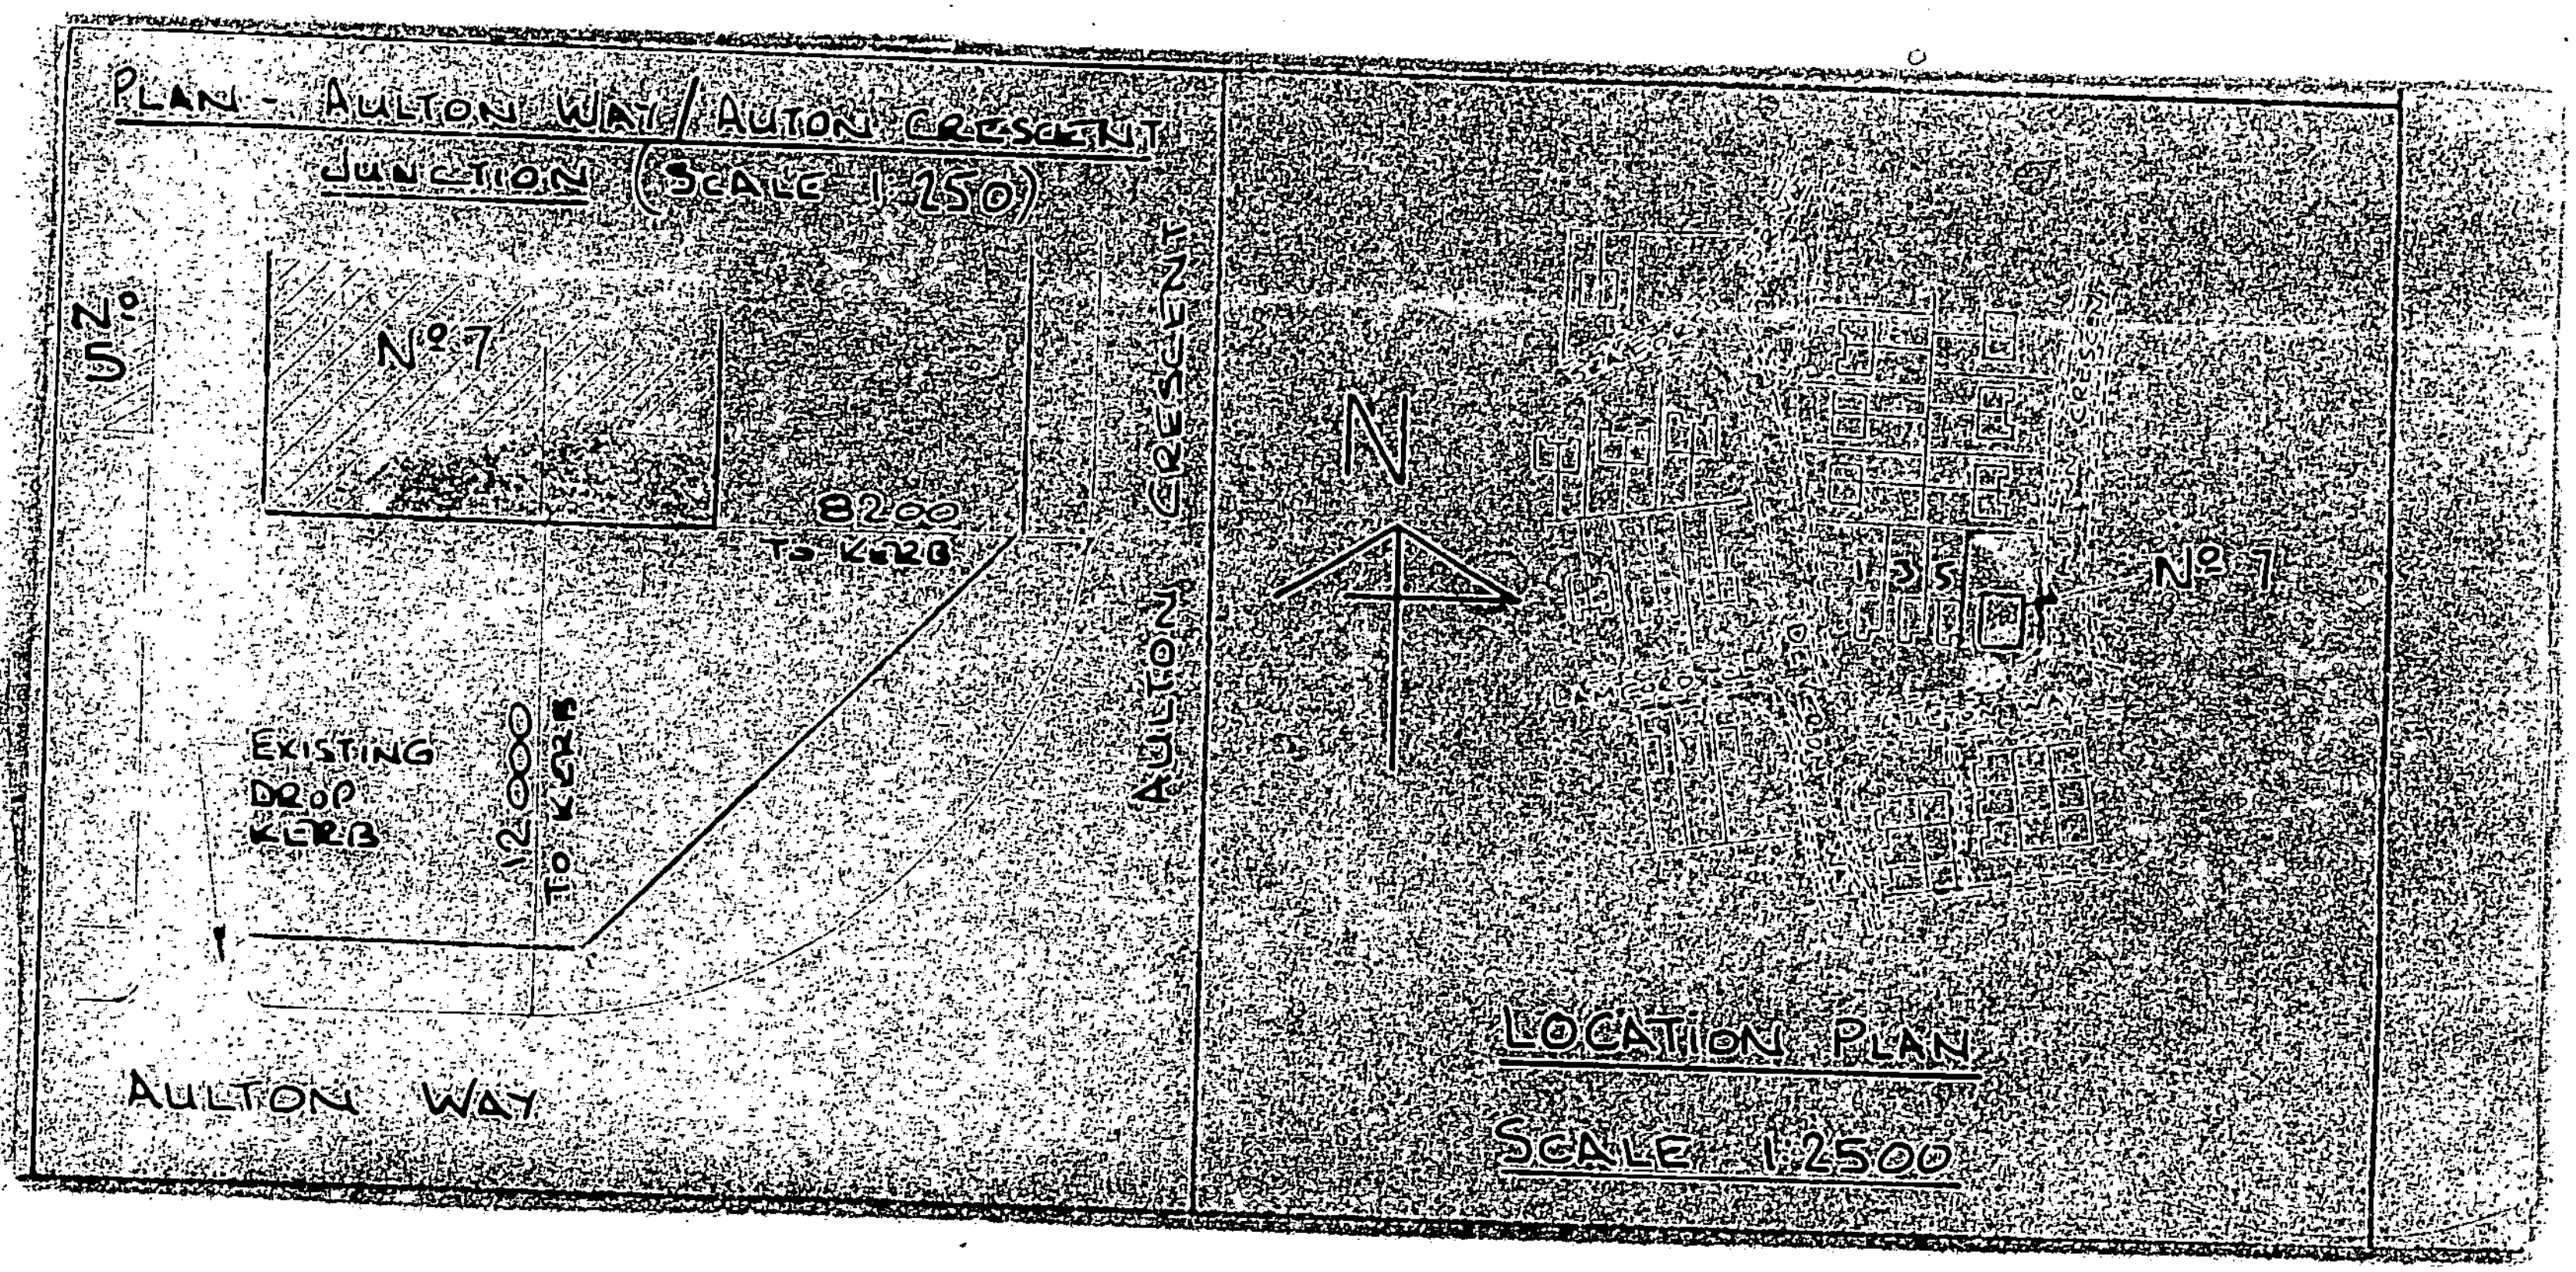
PLAN - AULTON WAY/AULTON CRESCENT
JUNCTION (SCALE 1:250)
No 5
No 7
8200
TO KERB
EXISTING
DROP
KERB
12000
TO KERB
AULTON CRESCENT
AULTON WAY
N
135
No 7
LOCATION PLAN
SCALE 1:2500