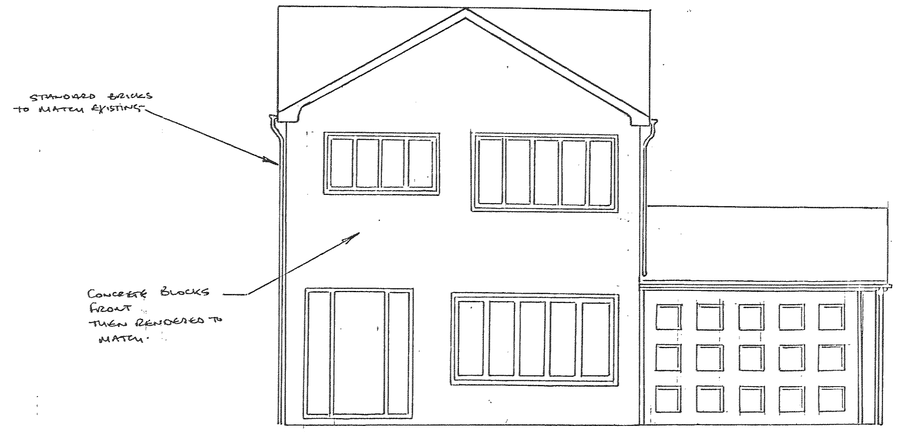

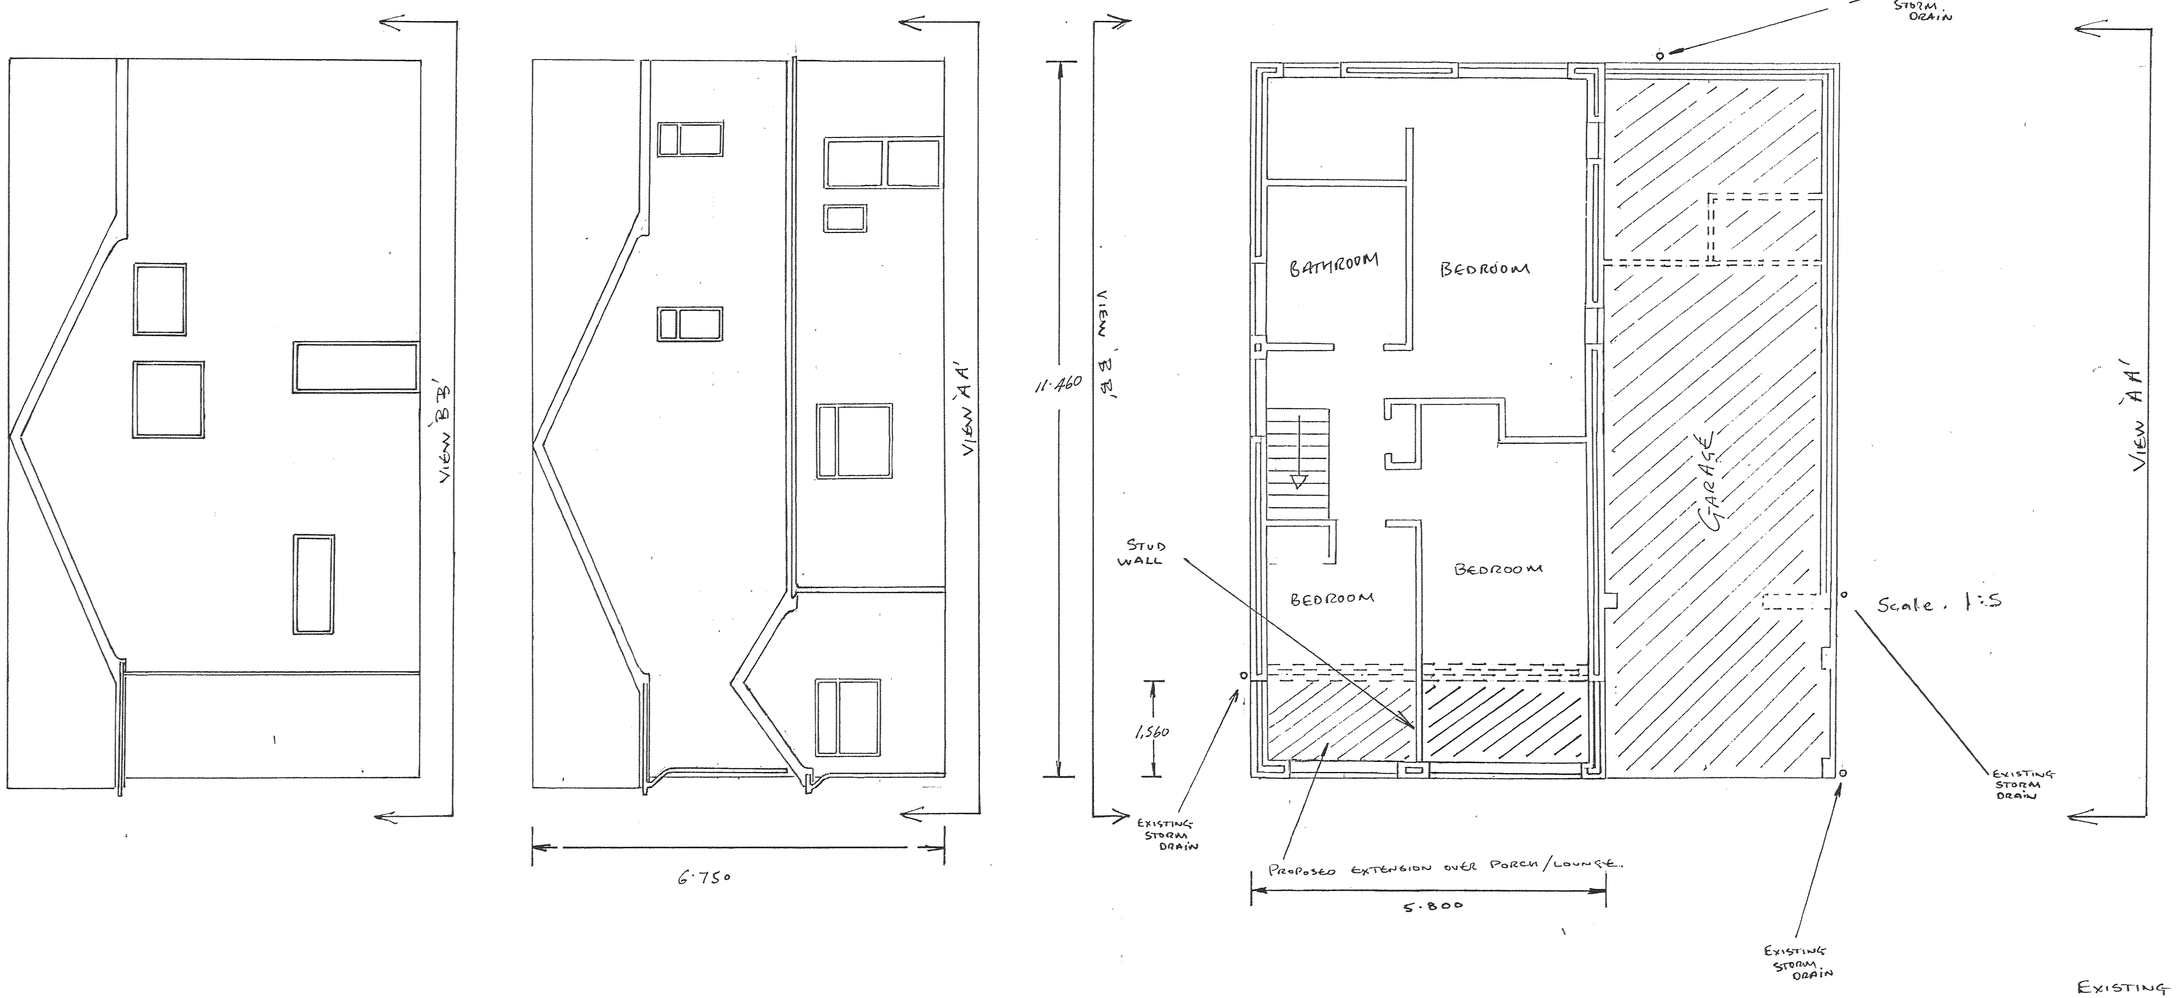

RECEIVED
- 3 JUN 1988
DEVELOPMENT SERVICES

EXISTING LOUNGE EXTENSION APPROVED 01/05/1985

FRONT OF BUILDING 12,000 FROM KERB
SIDE OF BUILDING 8,200 FROM KERB.
CONCRETE INTERLOCKING ROOF TILES REDLAND DOUBLE ROMAN