DO NOT SCALE

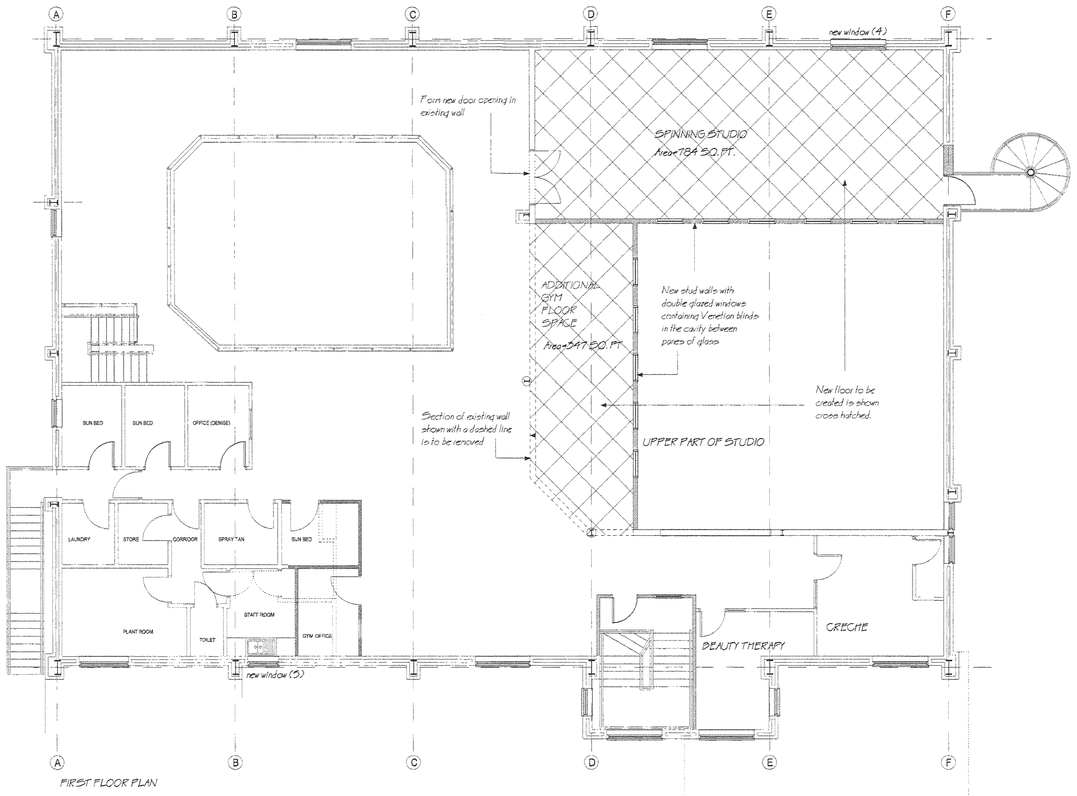

FIRST FLOOR PLAN

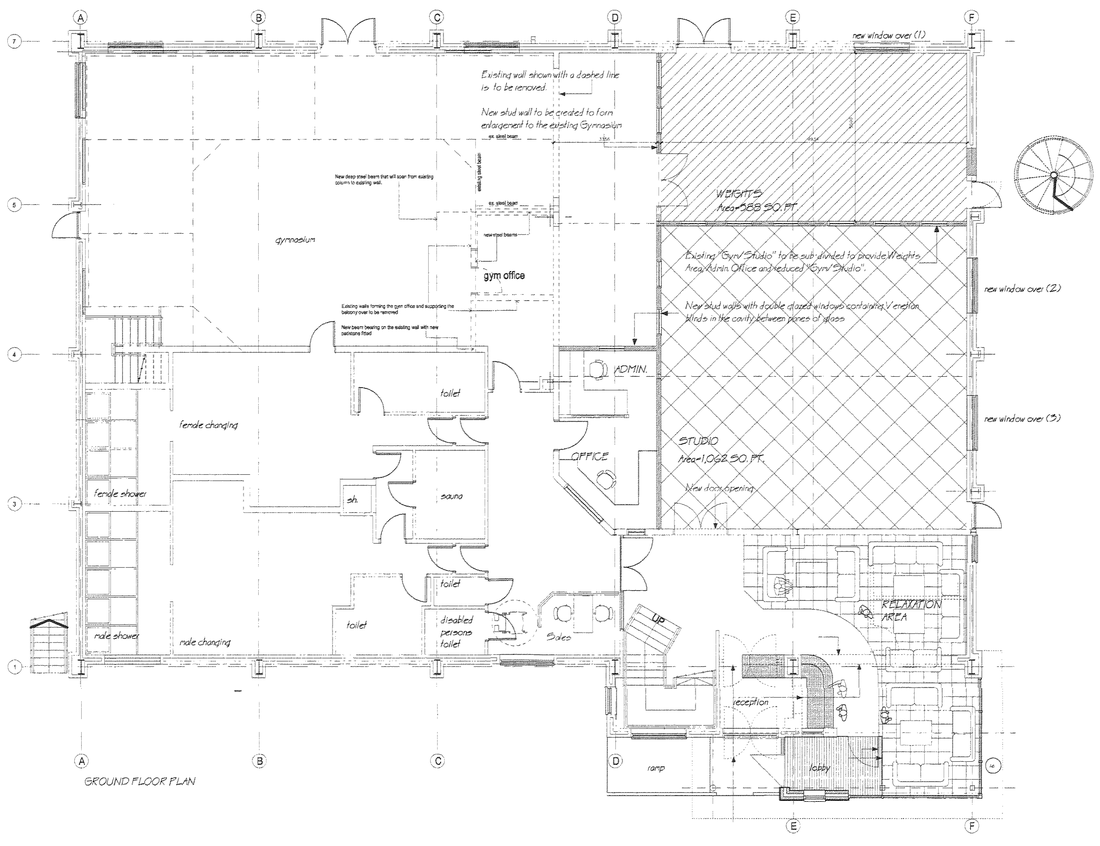

GROUND FLOOR PLAN

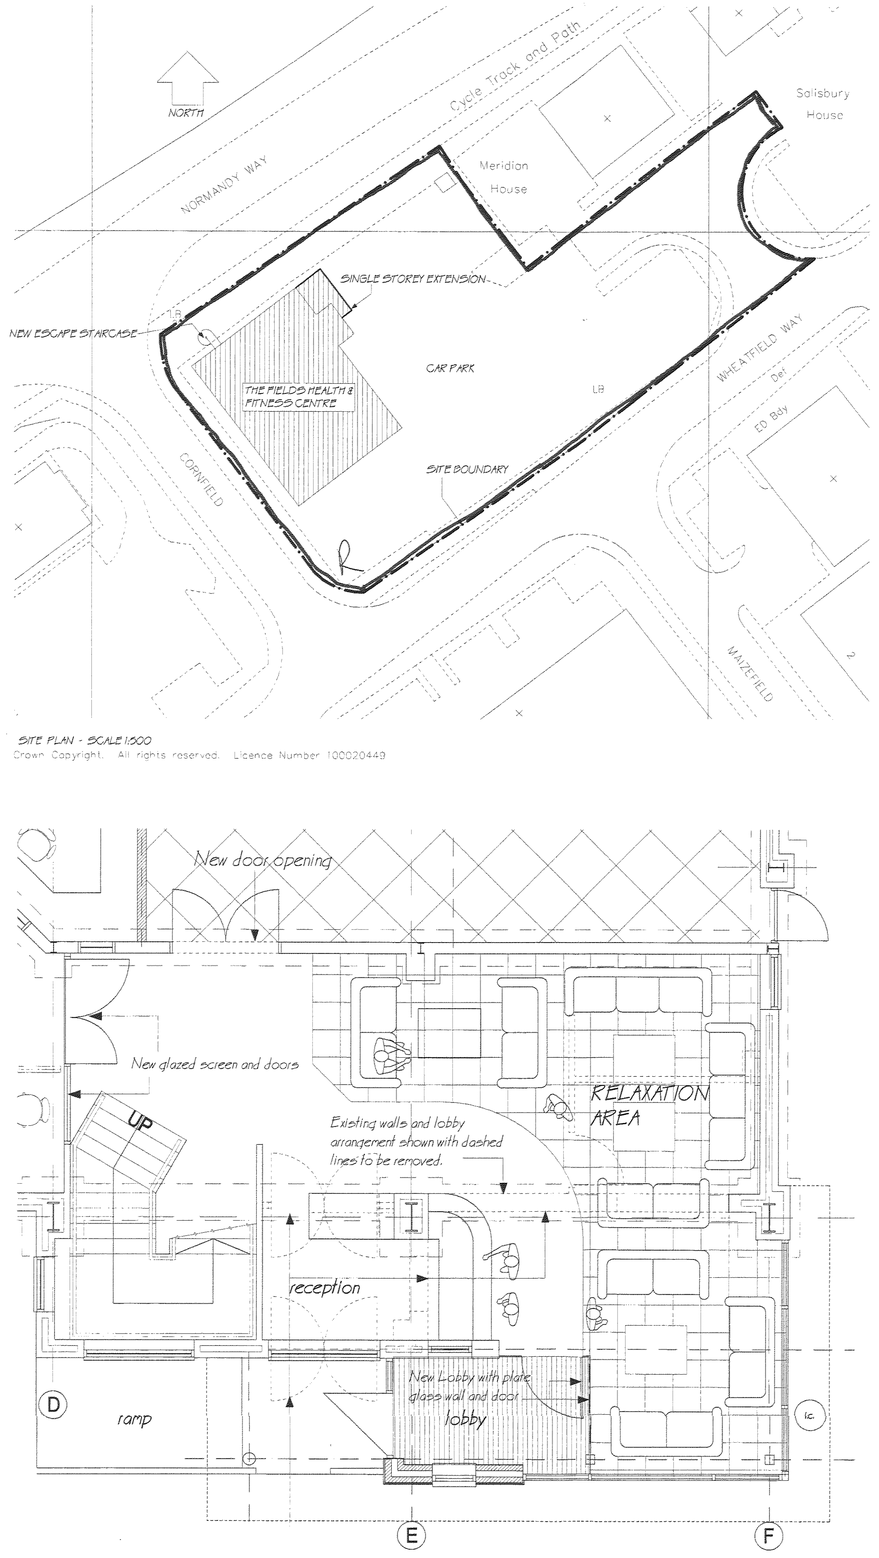

SITE PLAN - SCALE 1:500

Crown Copyright. All rights reserved. Licence Number 100020449

DEVELOPMENT SERVICES
28 MAY 2008
RECEIVED

Rev.	Description	Date
A	Developed into planning application drawing	21-5-08

Client
THE FIELDS FITNESS CENTRE
..

Project
ALTERATIONS & EXTENSIONS
..

Site
WHEATFIELD WAY
HINCKLEY, LEICS

Drawing Title
GROUND FLOOR PLAN
..

B K Architecture Ltd
The Oak Business Centre, Suite 9
76-93 Ratcliffe Road, Sileby, Leicester LE12 7PU
Tel (01509) 816784 . Fax (01509) 816784
admin@bkarchitecture.co.uk

Scale	Date	Drawn by	Checked by
1: 100	MAY 08	AJK	

Drawing Number: 2628 / 1
Revision: A

APPROVAL☐ INFORMATION☐ TENDER☐
CONTRACT☐ CONSTRUCTION☐