
UPA-04


DRAWING ONE

EXISTING

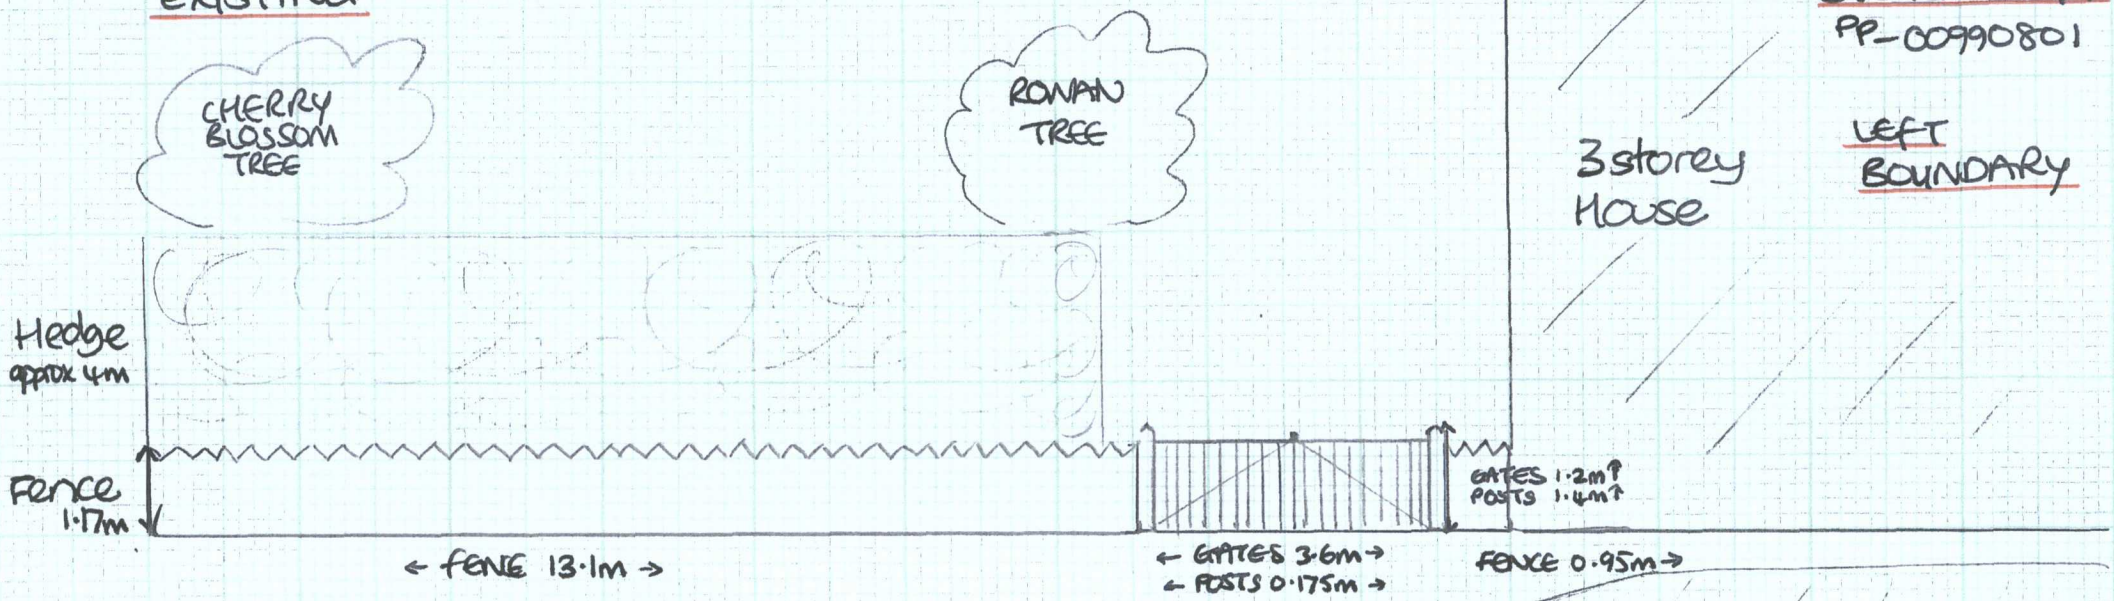

GARRIERS CROFT
PP-00990801

PROPOSED

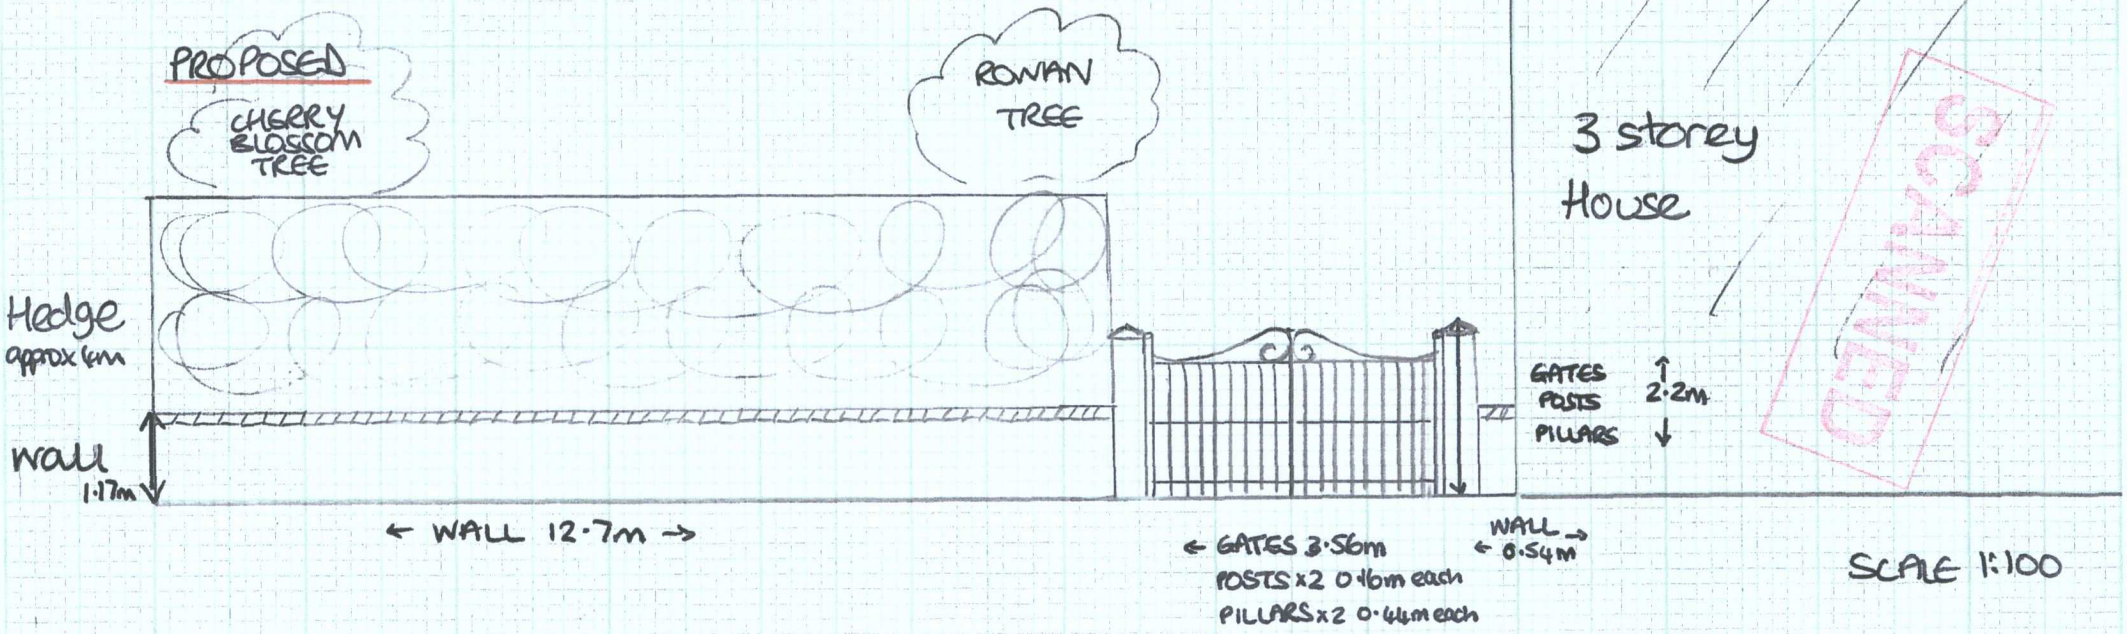

SCALE 1:100