



E X I S T I N G

DWG 3

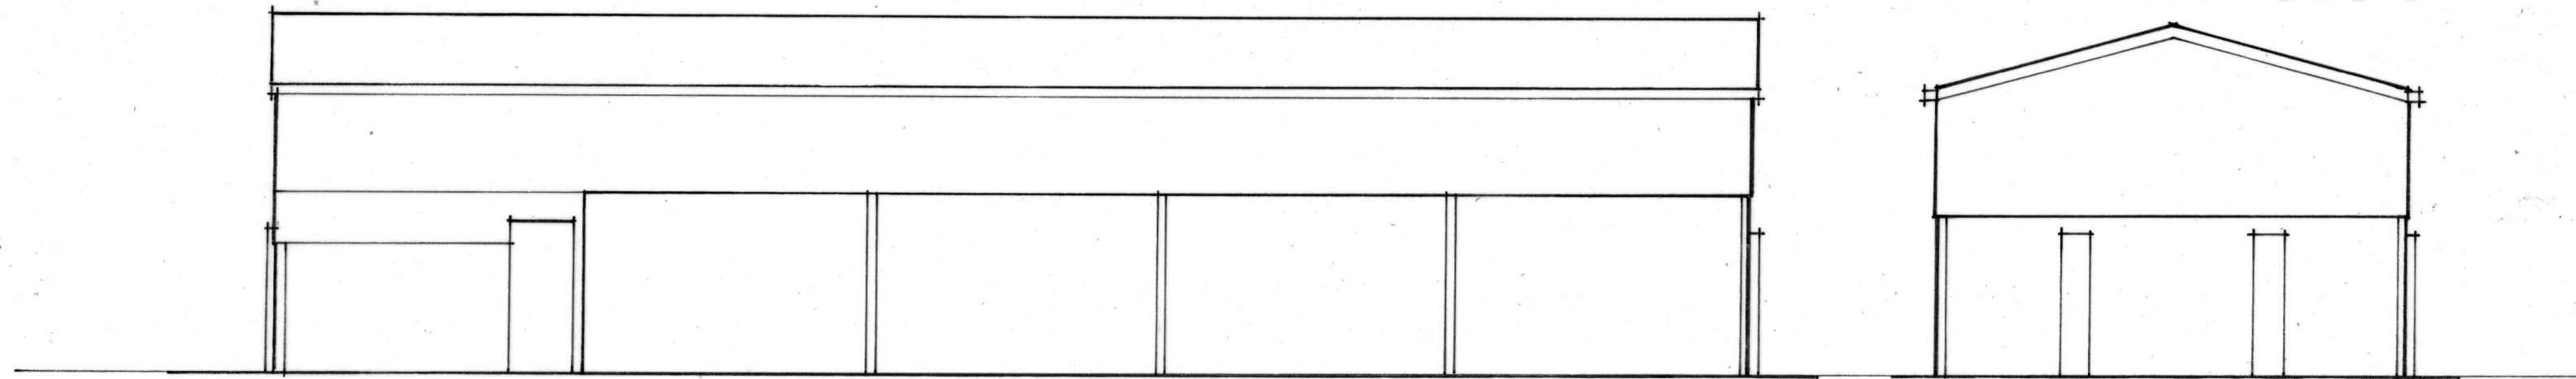


SOUTH ELEVATION

EAST ELEVATION

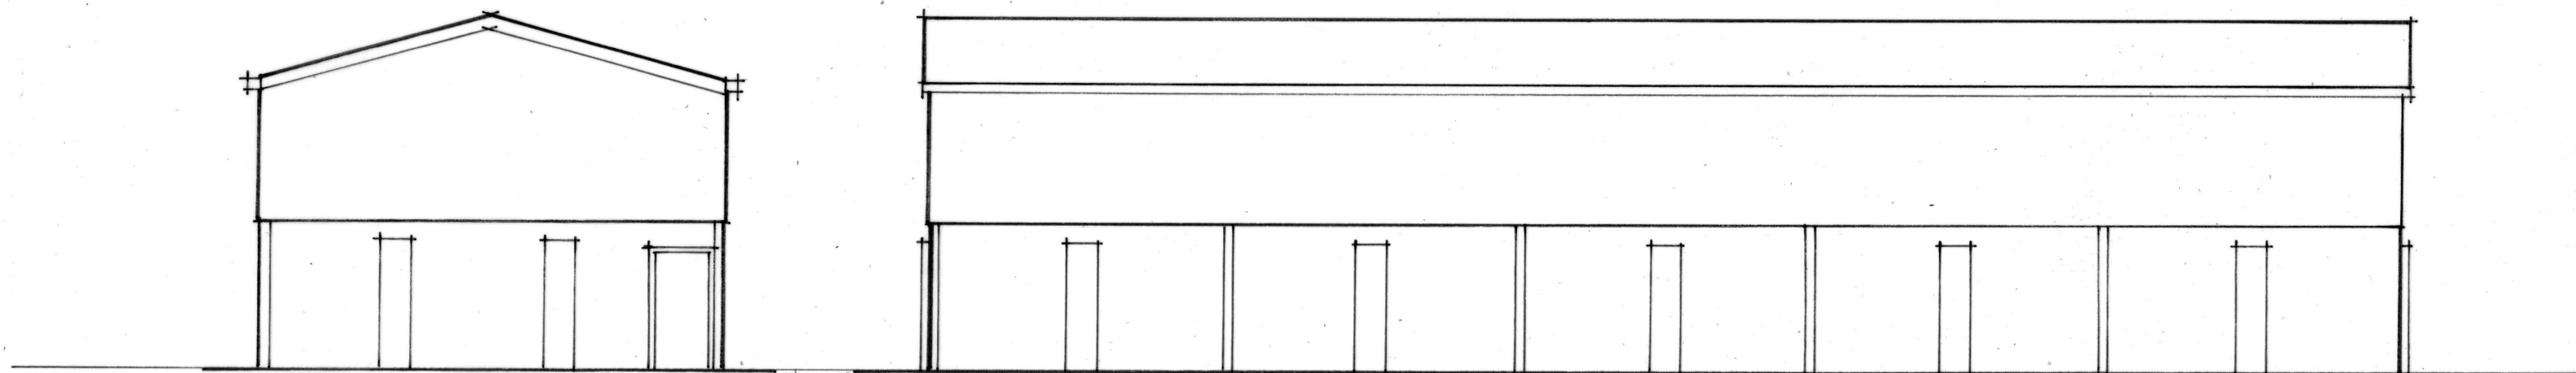


WEST ELEVATION

NORTH ELEVATION

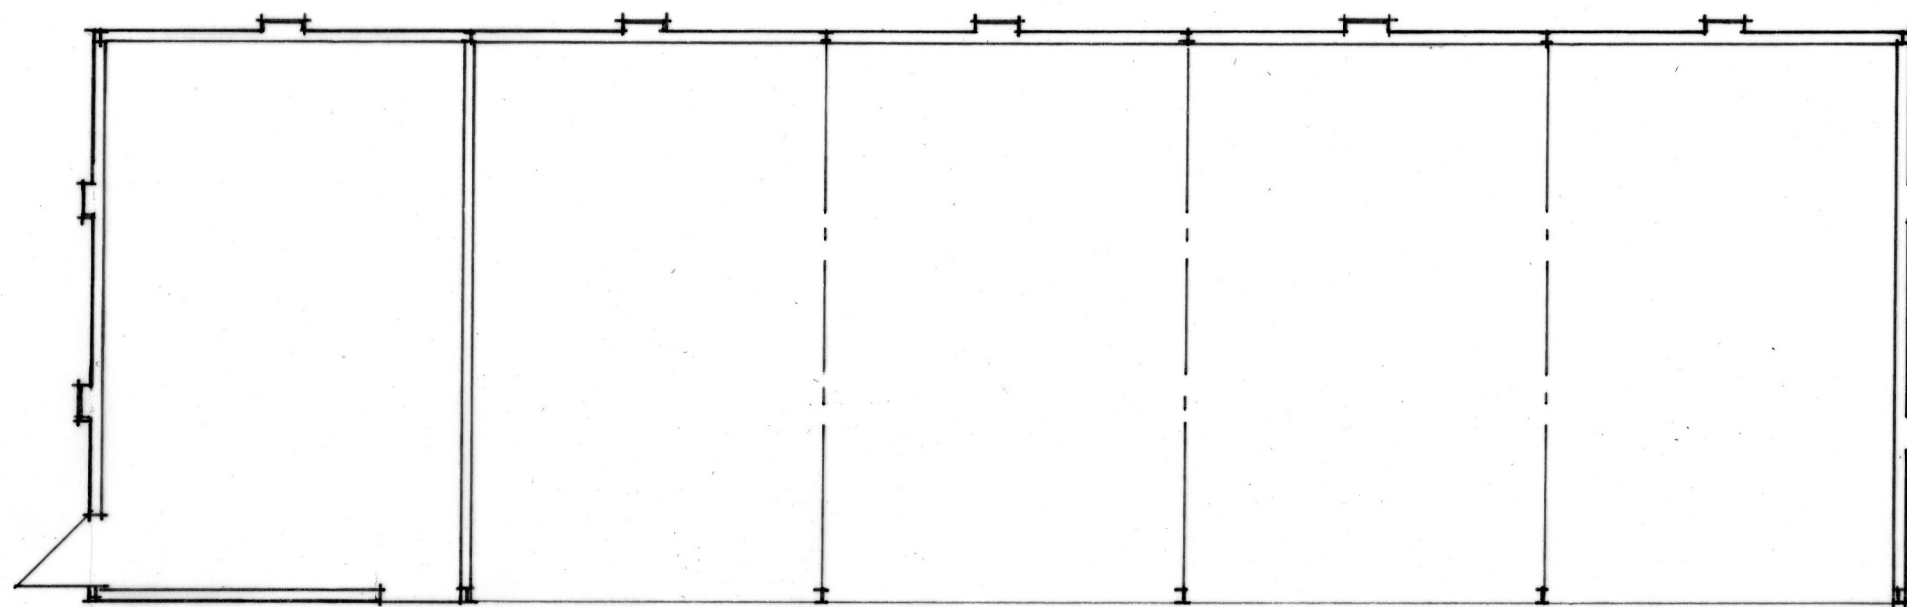

P L A N

0 1 2 3 4 5M SCALE AT A3 DRAWING SIZE

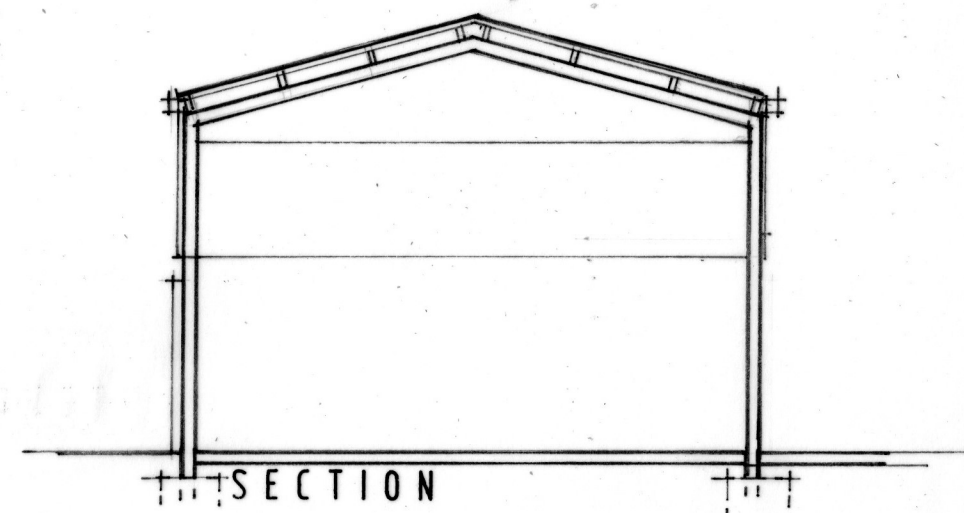

SECTION

PROPOSED BARN CONVERSION
STOKE LANE, HIGHAM ON THE HILL