

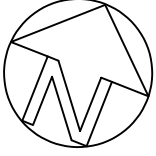


RevNo	Revision note	Date	Signature	Checked
A	ROOF DESIGN AMENDED TO HIP AS PER PLANNING REQUIREMENTS	15/01/2024	RM	AN
B	WINDOWS FIRST FLOOR REINSERTED	18/01/2024	RM	AN
C	WINDOW SOUTH SIDE FIRST FLOOR REDUCED IN WIDTH	19/01/2024	RM	AN

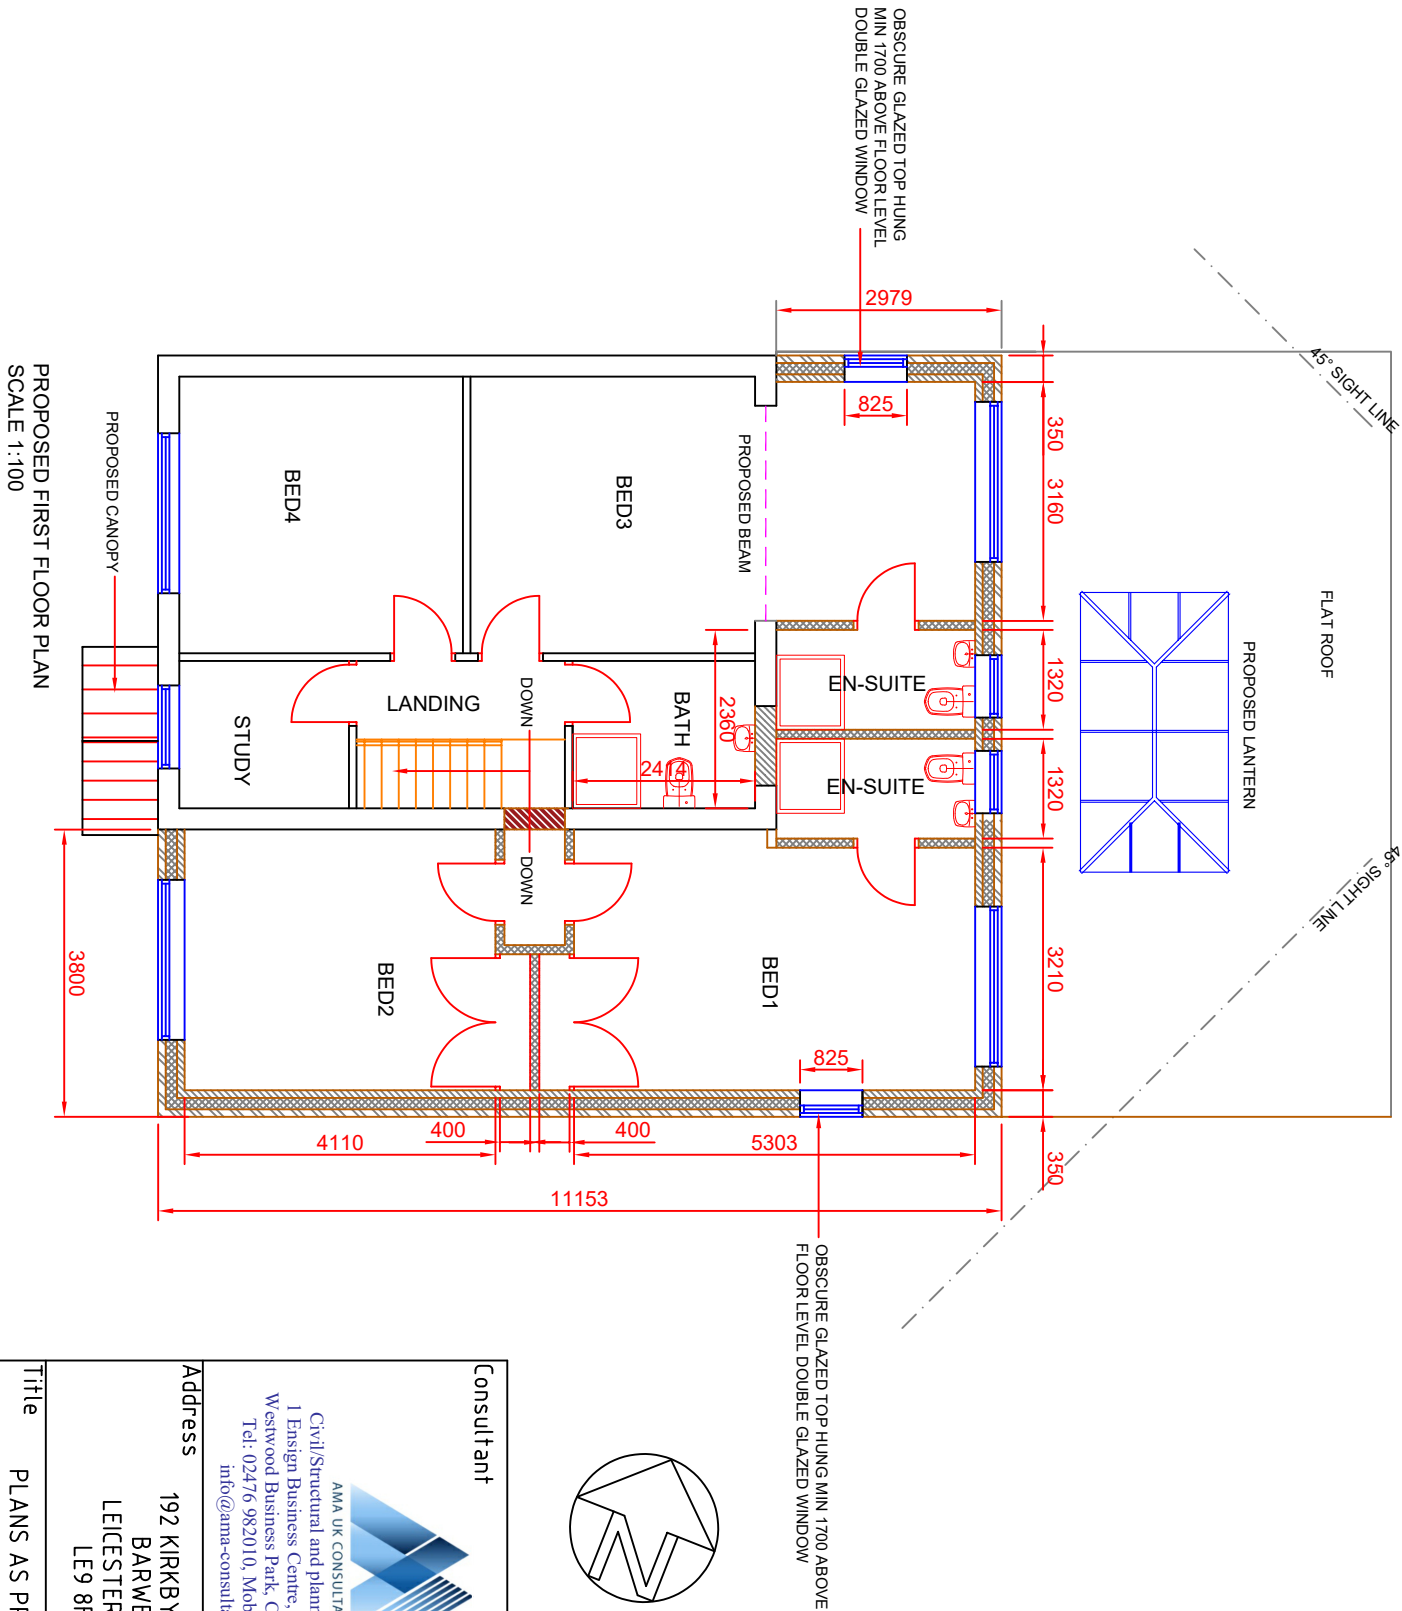

Consultant

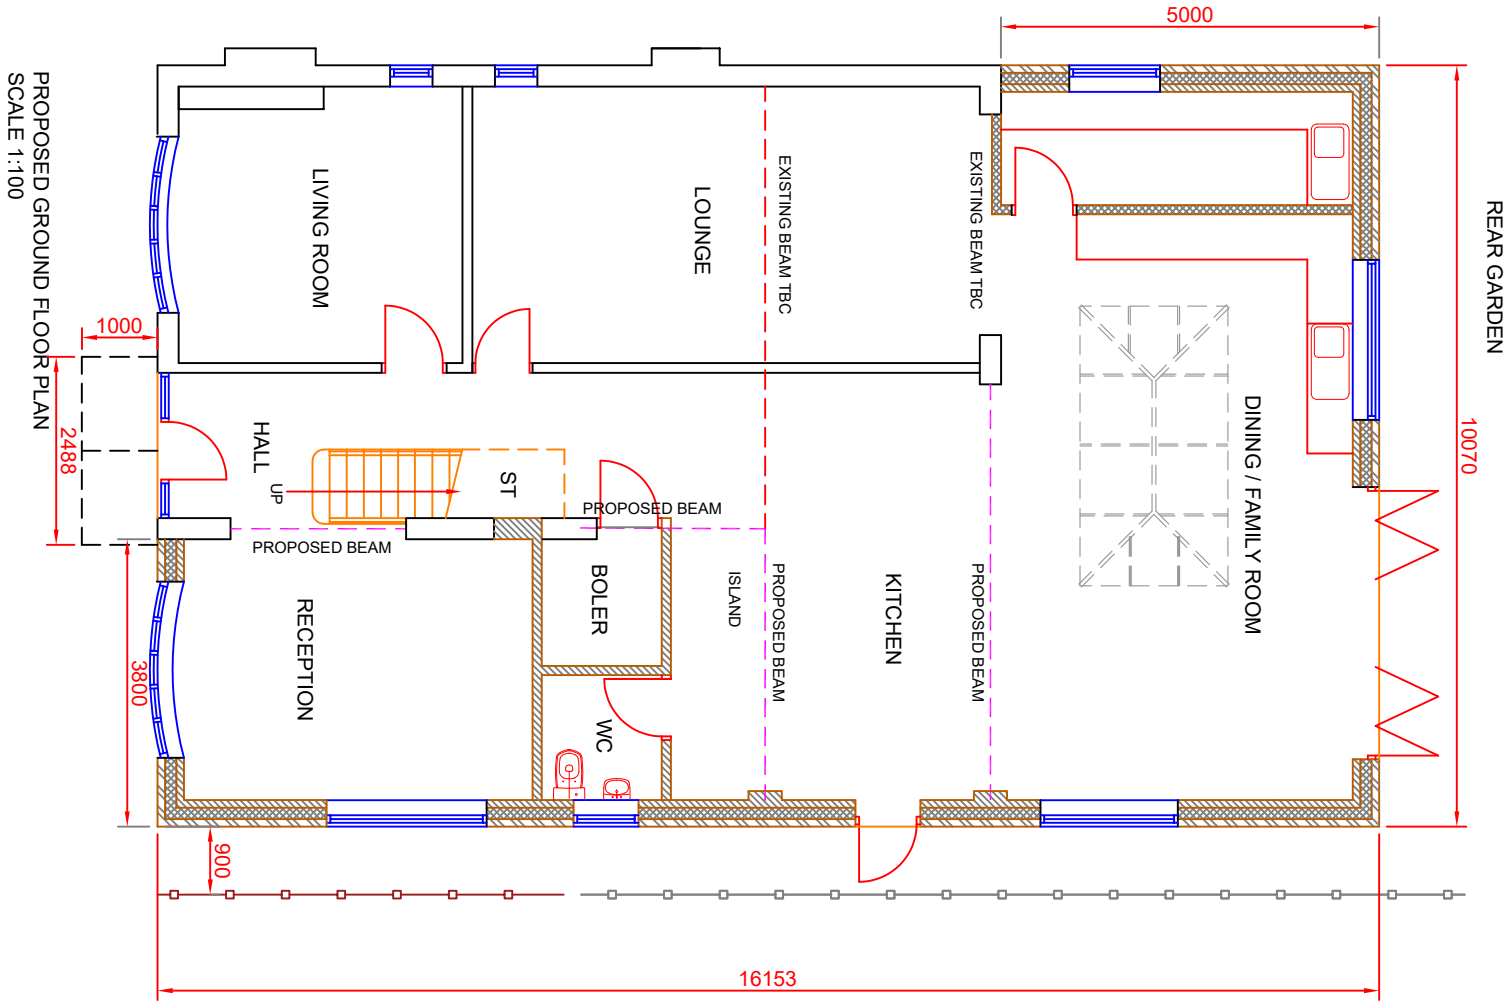

AMA UK CONSULTANCY LTD
Civil/Structural and planning Consultants
1 Ensign Business Centre, Westwood Way,
Westwood Business Park, Coventry, CV4 8JA
Tel: 02476 982010, Mob: 07852125530
info@ama-consultancy.com

Address

192 KIRKBY ROAD
BARWELL
LEICESTERSHIRE
LE9 8FS

Title PLANS AS PROPOSED

Drawn	Checked	Approved
RM	AN	AN

Dwg No.

AMA 783-003

Scale	Date	Revision
1:100	11.01.23	C

PLANNING