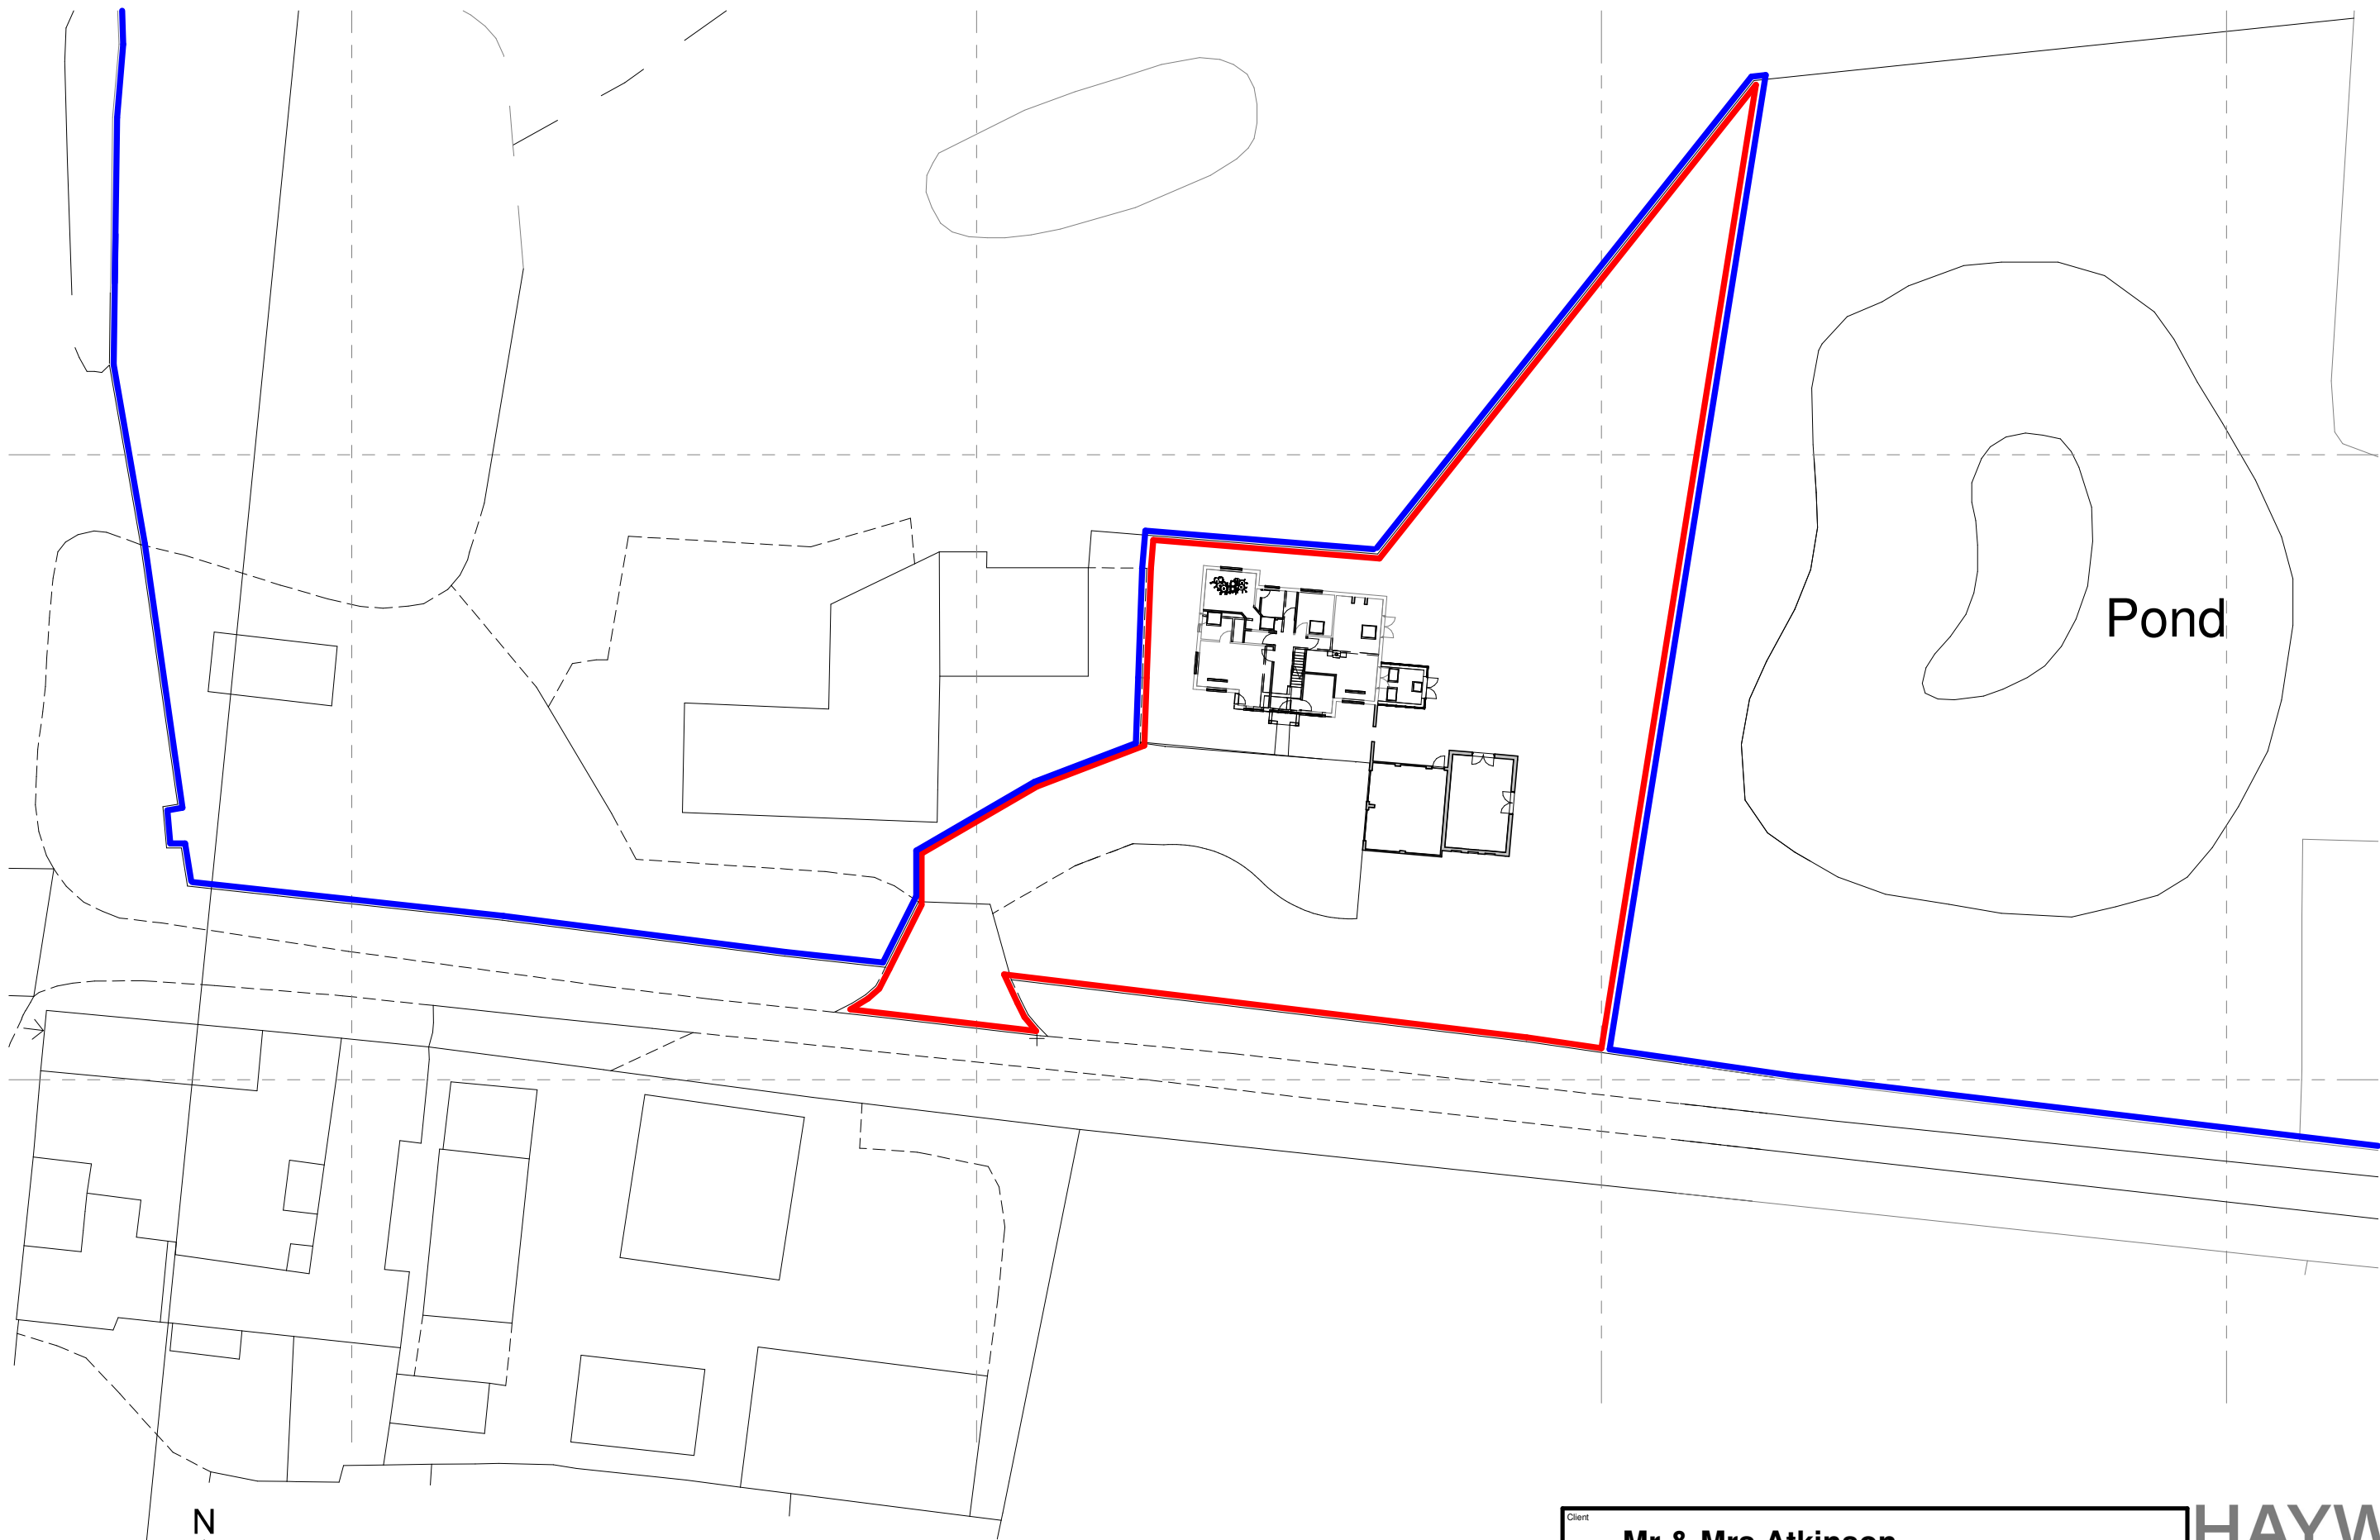


Client Mr & Mrs Atkinson				HAYWARD architects		19 Station Road Hinckley Leicestershire LE10 1AW		Tel: 01455 635 665 www.haywardarchitects.co.uk	
Project Proposed Exts & Alts. Tinsel Lane Wellsborough		Scale 1:500	Sheet A3			Job No. 17/84			
Drawing Block Plan		Date JAN 25	Author MS	Checked by LJW	Drawing No. 06B		Drawing Status Planning		
THE COPYRIGHT OF THIS DRAWING IS VESTED IN HAYWARD ARCHITECTS LTD. REPRODUCTION IN ANY FORM, EITHER IN WHOLE OR IN PART IS FORBIDDEN WITHOUT THE PRIOR WRITTEN PERMISSION OF THE COPYRIGHT HOLDER. DO NOT SCALE FROM DRAWING AND ONLY FIGURED DIMENSIONS ARE TO BE USED									