

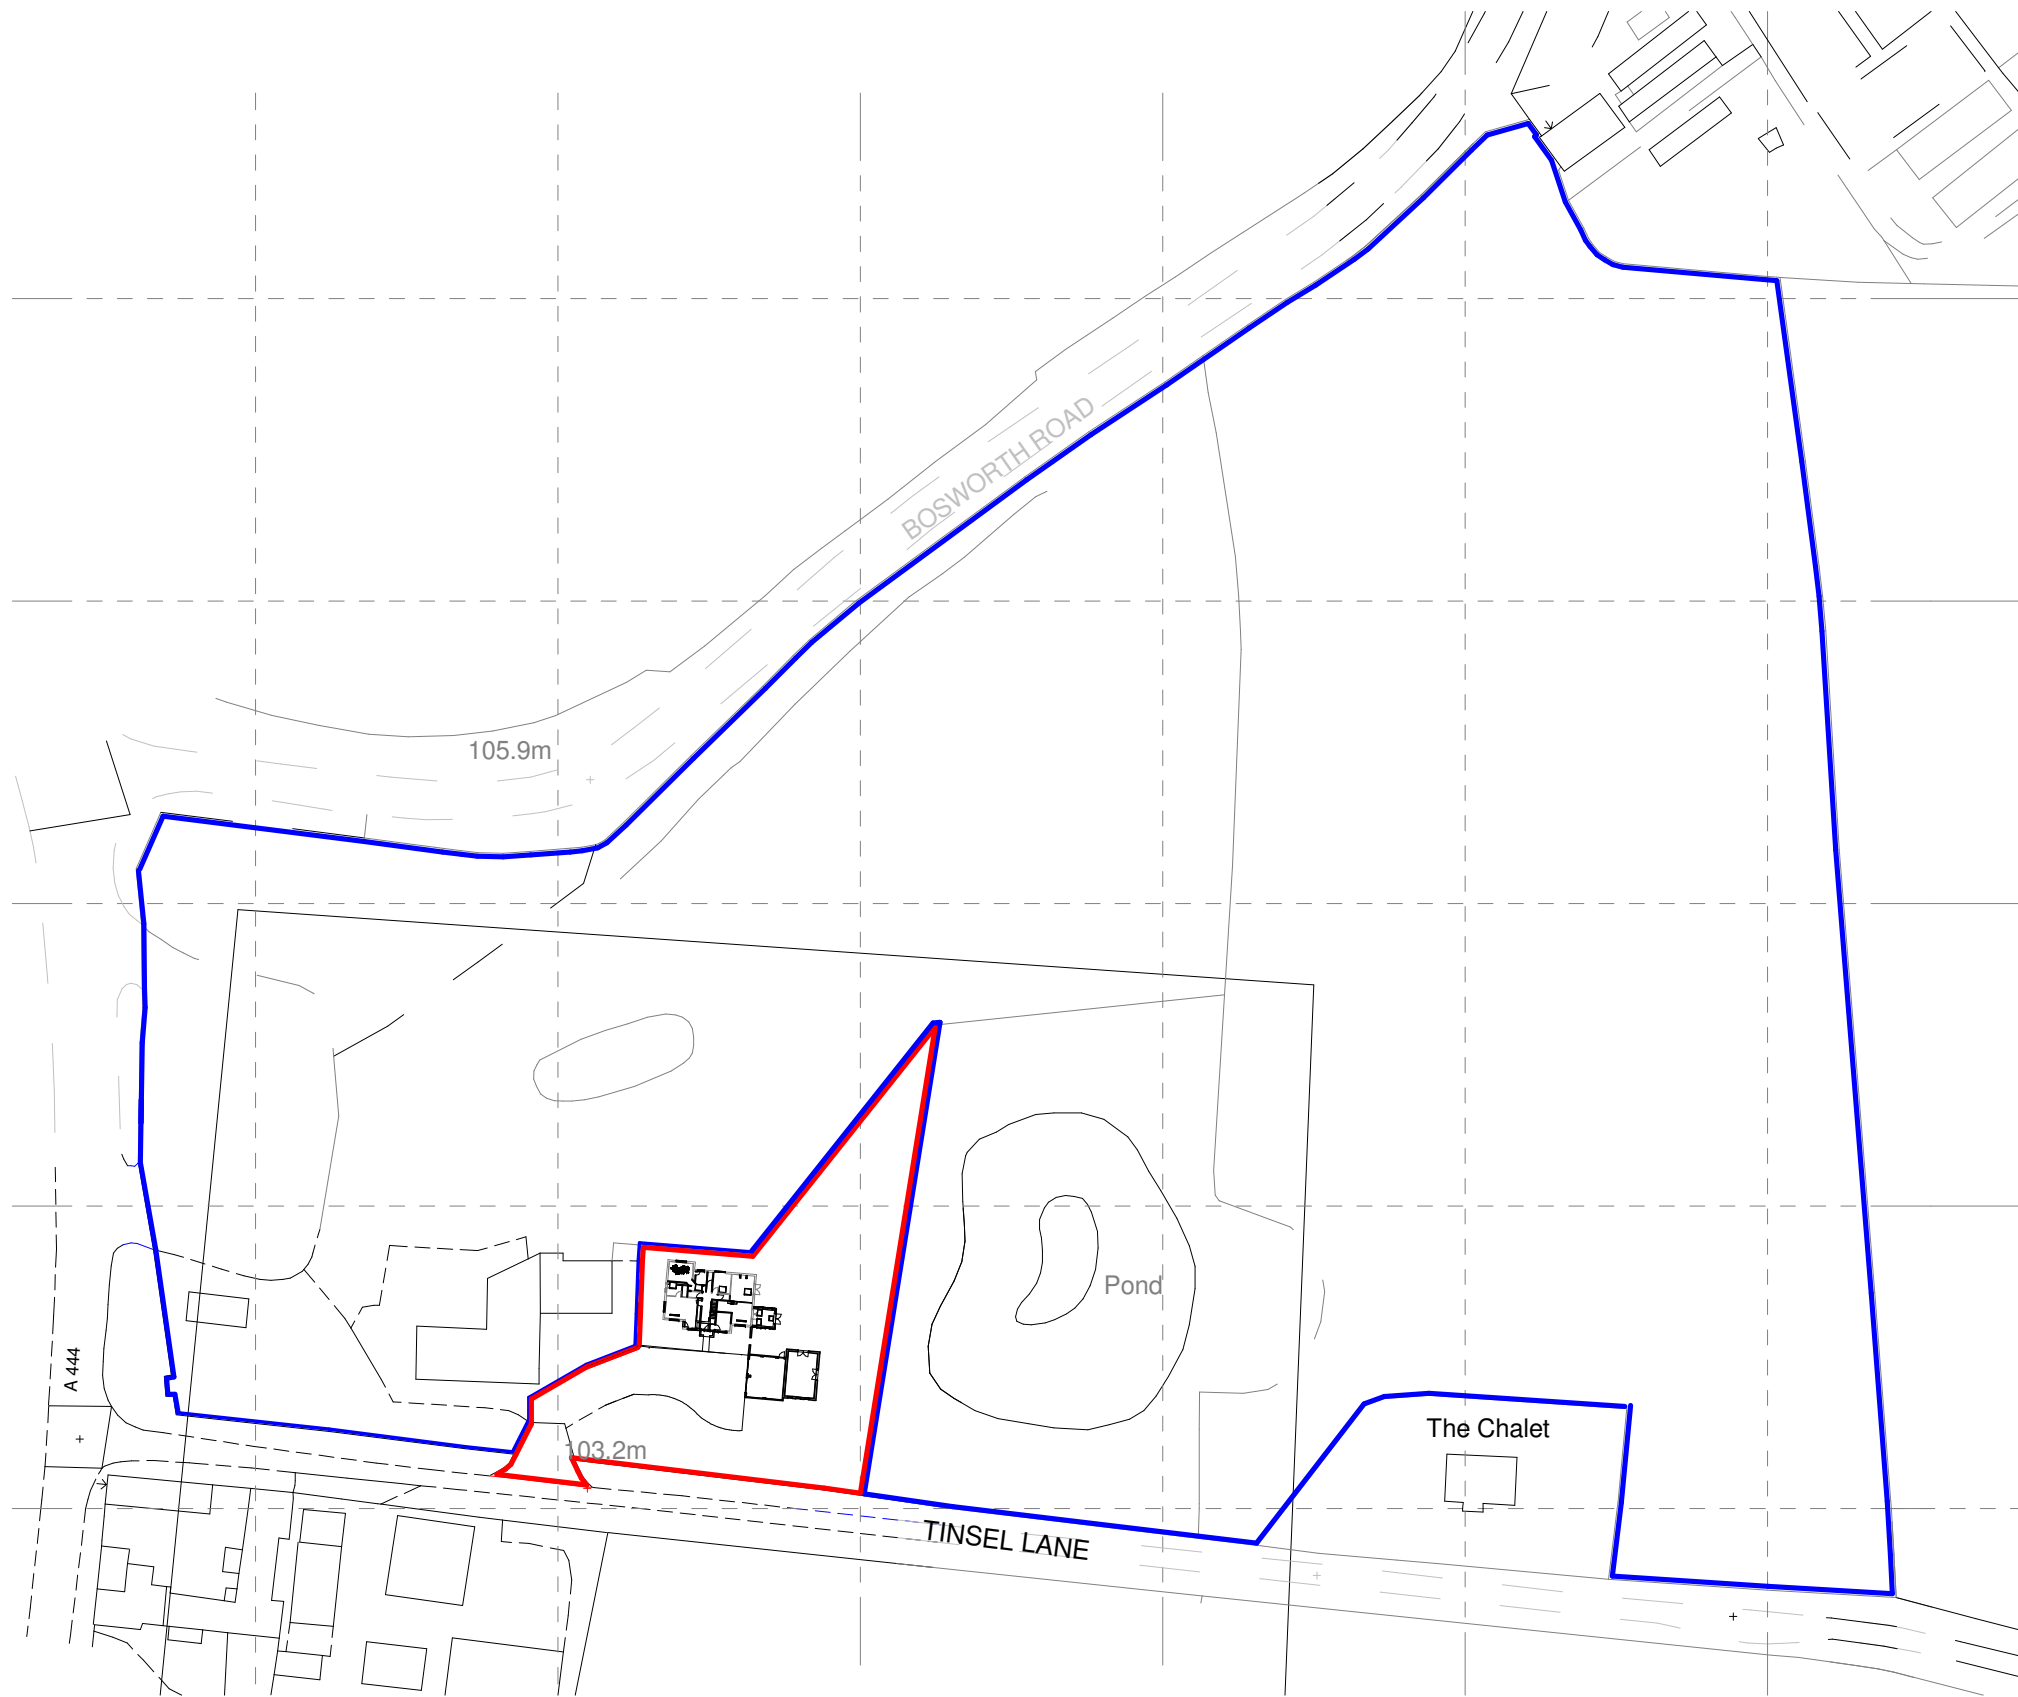


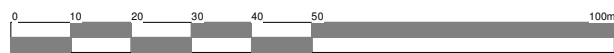

Ordnance Survey (c) Crown Copyright 2018. All rights reserved. Licence number 100022432

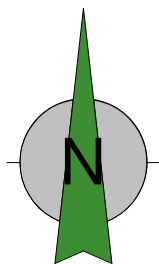

Client Mr & Mrs Atkinson				HAYWARD architects	
Project Proposed Exts & Alts. Tinsel Lane Wellsborough	Scale 1:1250	Sheet A3	Job No. 17/84		
	Date MAR 25		Drawing No. 07B		
Drawing Location Plan	Author MS	Checked by LJW			
THE COPYRIGHT OF THIS DRAWING IS VESTED IN HAYWARD ARCHITECTS LTD. REPRODUCTION IN ANY FORM, EITHER IN WHOLE OR IN PART IS FORBIDDEN WITHOUT THE PRIOR WRITTEN PERMISSION OF THE COPYRIGHT HOLDER. DO NOT SCALE FROM DRAWING AND ONLY FIGURED DIMENSIONS ARE TO BE USED				Drawing Status Planning	

19 Station Road
Hinckley
Leicestershire
LE10 1AW

Tel: 01455 635 665
www.haywardarchitects.co.uk