DC Plan

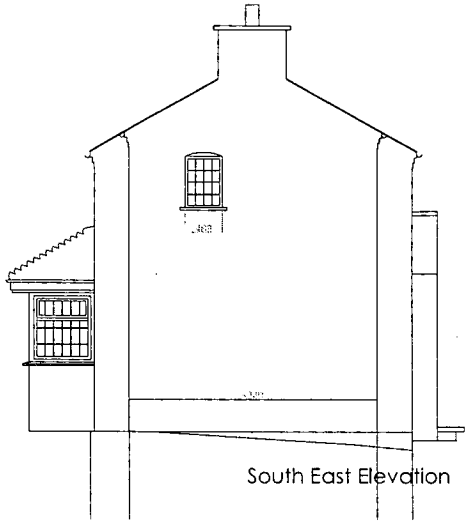

South East Elevation

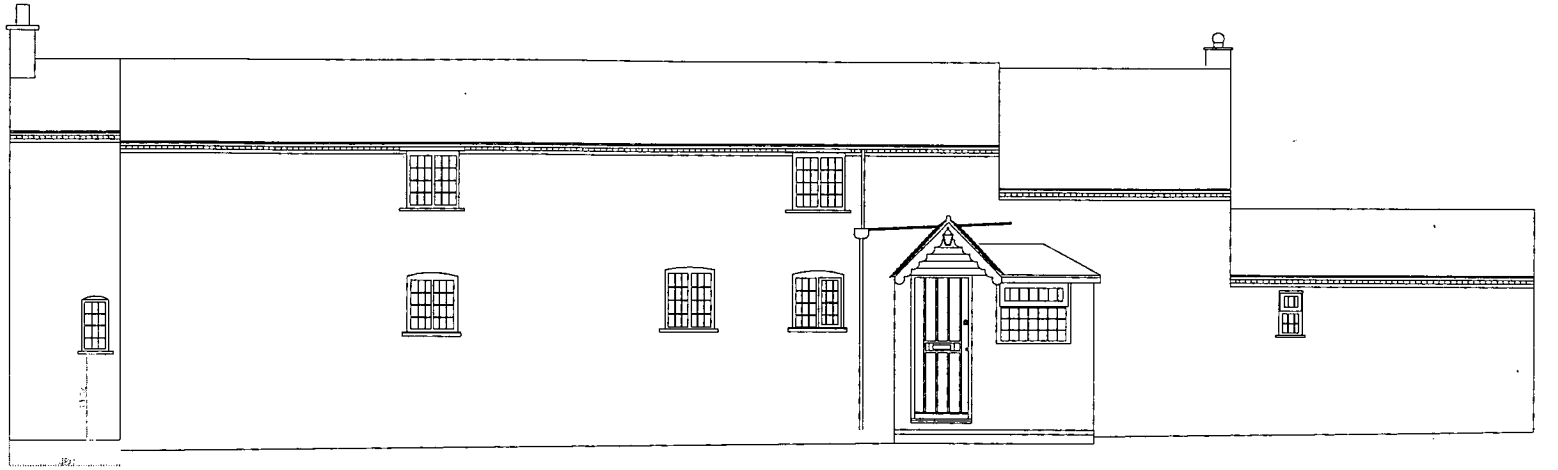

Front Elevation

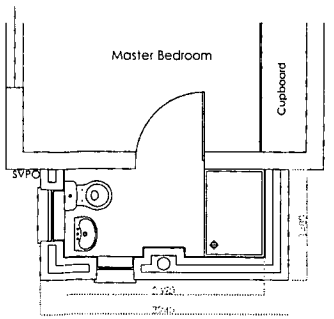

Plan of First Floor Extension

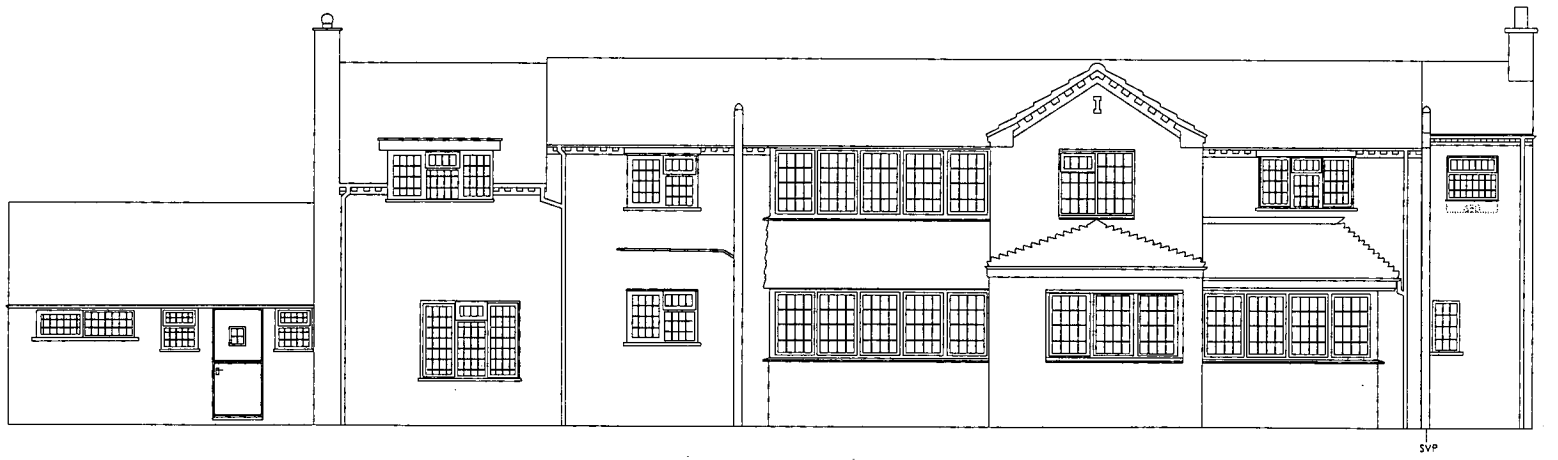

Rear Elevation

Rev A: Chimney adjusted to replicate existing.

Rev B: 10.04.11 Moved en-suite window from right of flue to left and enlarged.

Application for a small side extension

July 2010

Keepers Cottage, Twenty Acre Lane, Sutton Cheney

Proposed Extension
Revison B 1:100