DC PLAN

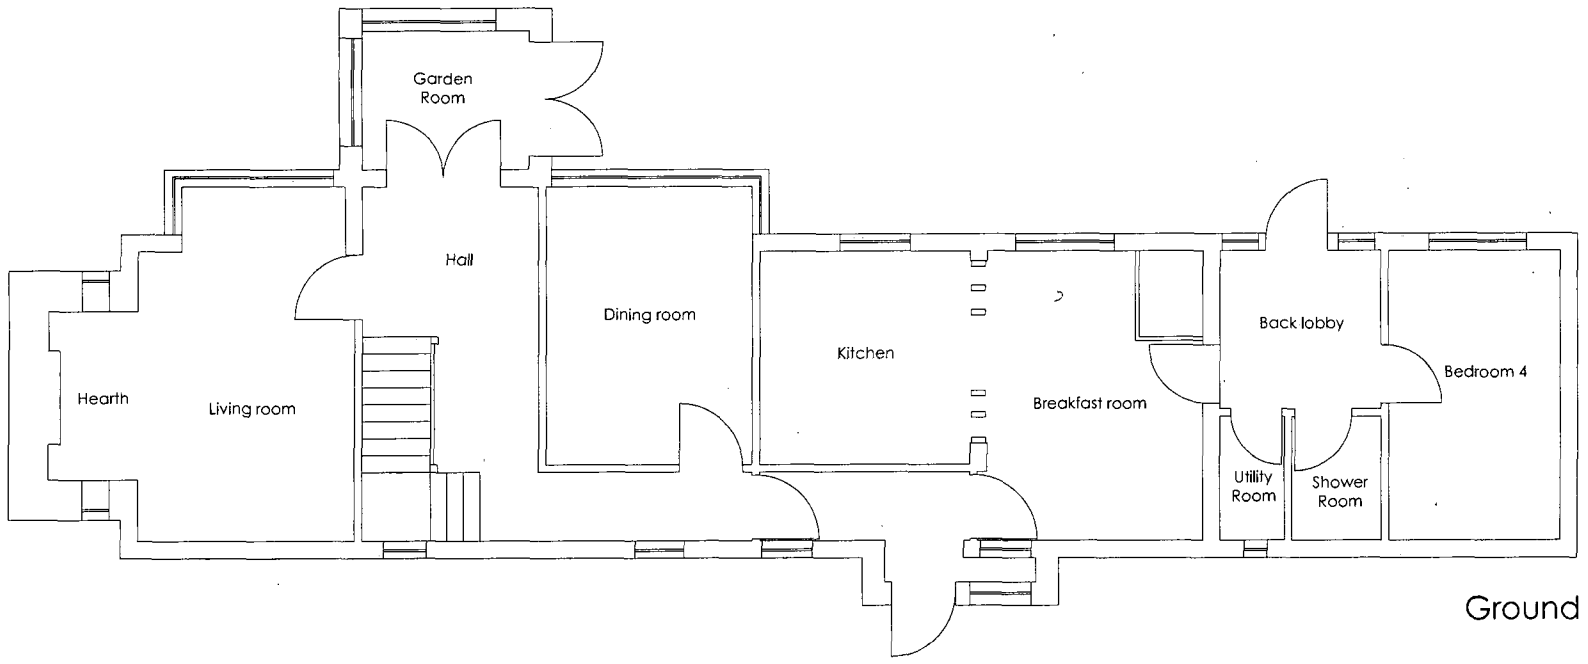

Ground Floor

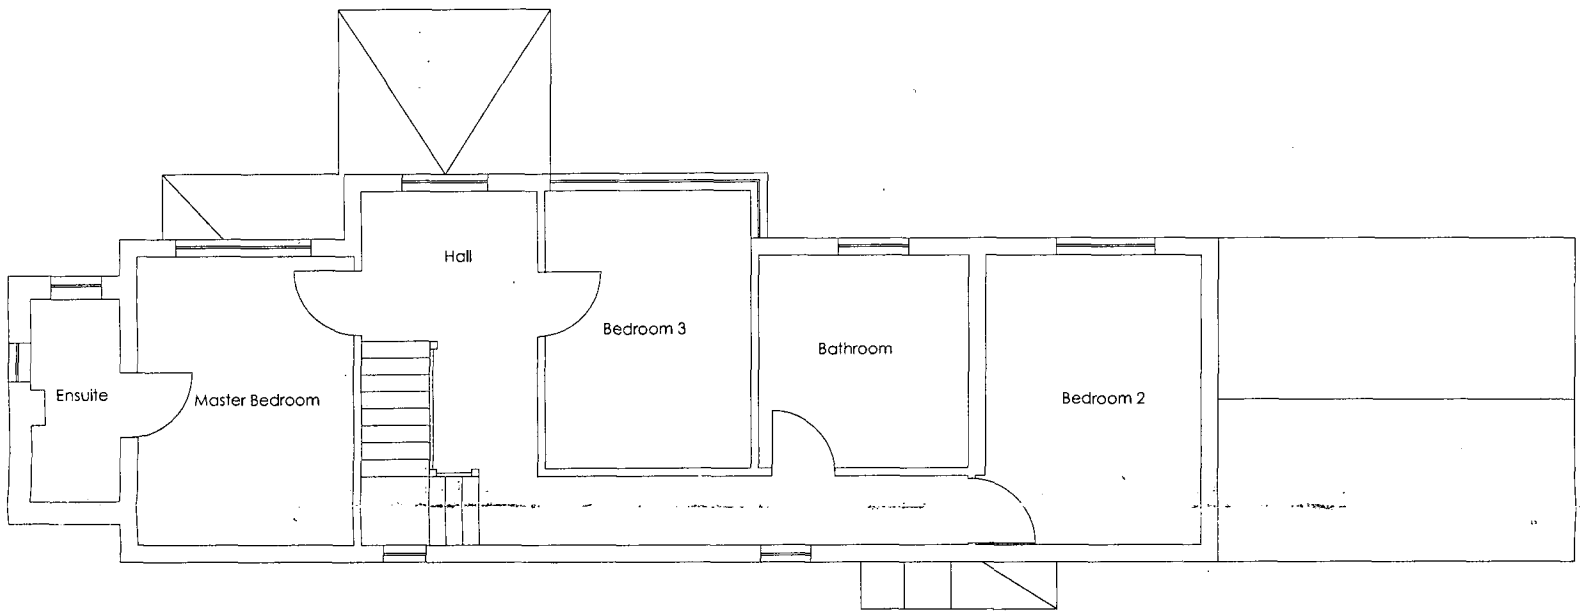

First Floor

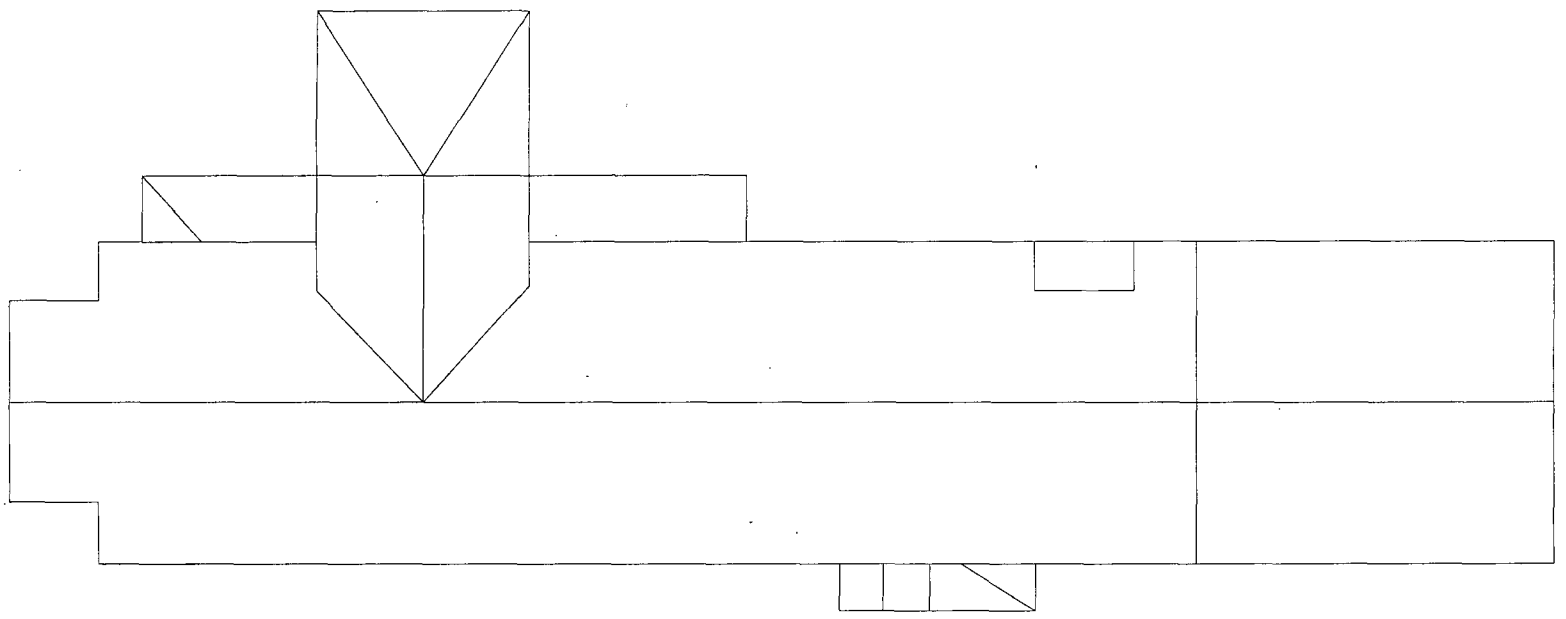

Roof Plan

Rev A: 10.04.11 Moved
en-suite window from right
of flue to left and enlarged.

Application for a small side extension July 2010

Keepers Cottage, Twenty Acre Lane, Sutton Cheney

Proposed Plans
Revision A 1:100