07/00747/FUL

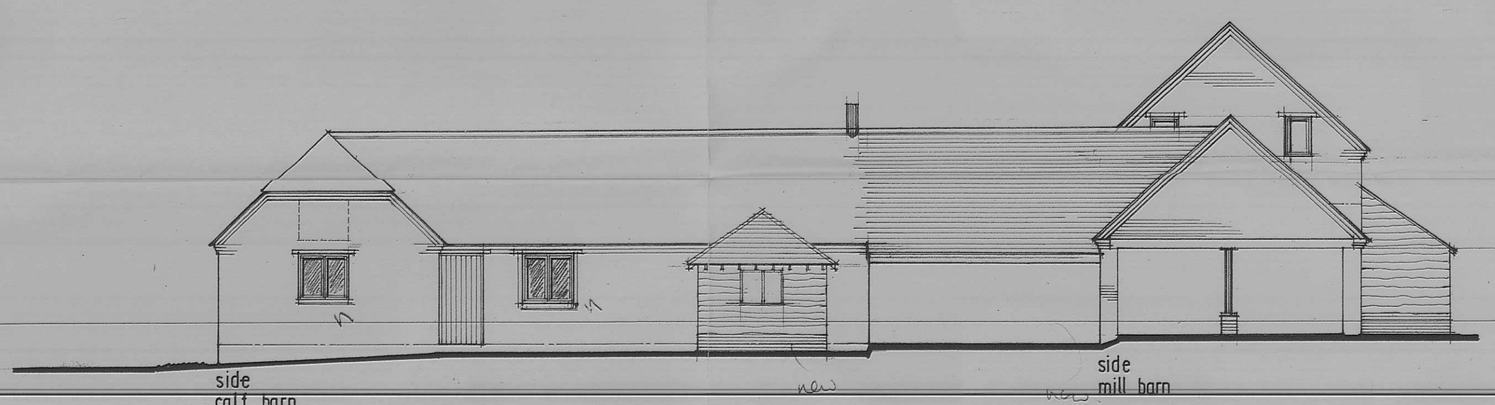

north west elevation

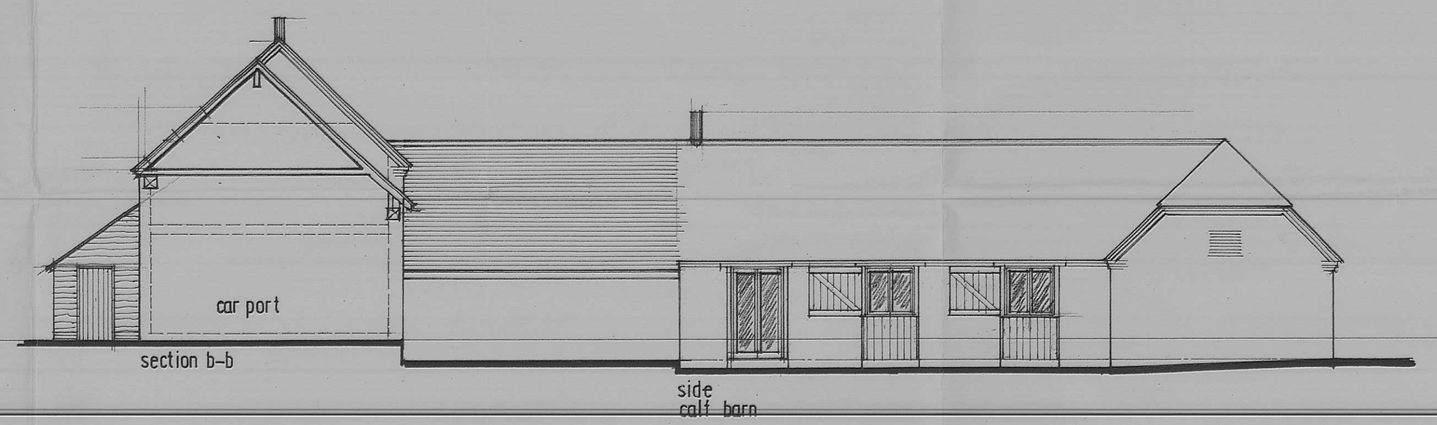

south east elevation

Hinckley & Bosworth Borough Council
Planning Services
APPROVED PLAN
30/8/07

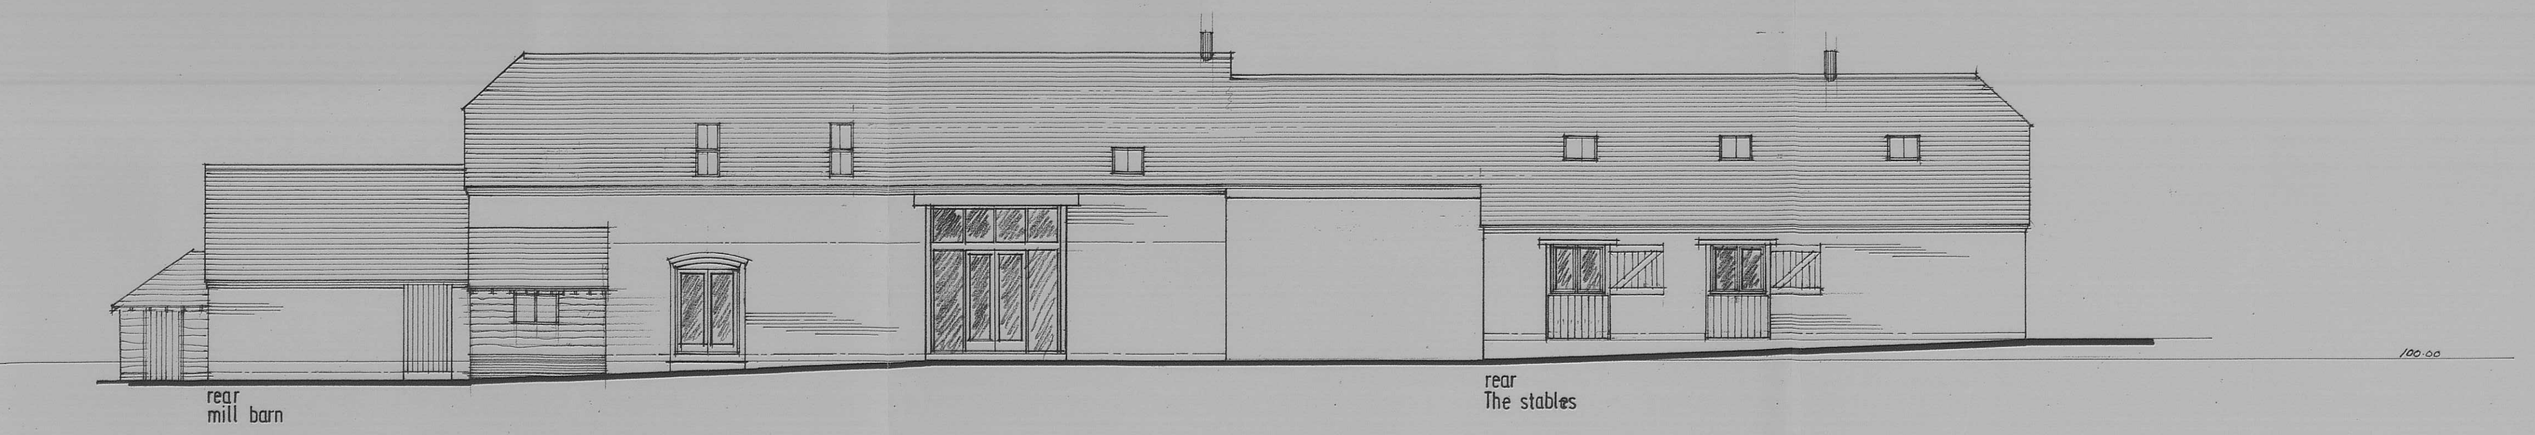

south west elevation

11 JUL 2007

PROPOSED DEVELOPMENT
YEW TREE FARM
OCCUPATION ROAD
NAILSTONE
LEIC'S

ELEVATIONS Sheet 2

Date :- MAR 07
Scale :- 1:100
Drw. No. :- YTF/ORN/07a

PETER GODDARD
Building Design & Technical Service
Manor Farm Cottage
Main Street
Botaneston
Leicester
LE9 9FF
telephone 01455 824683.

6