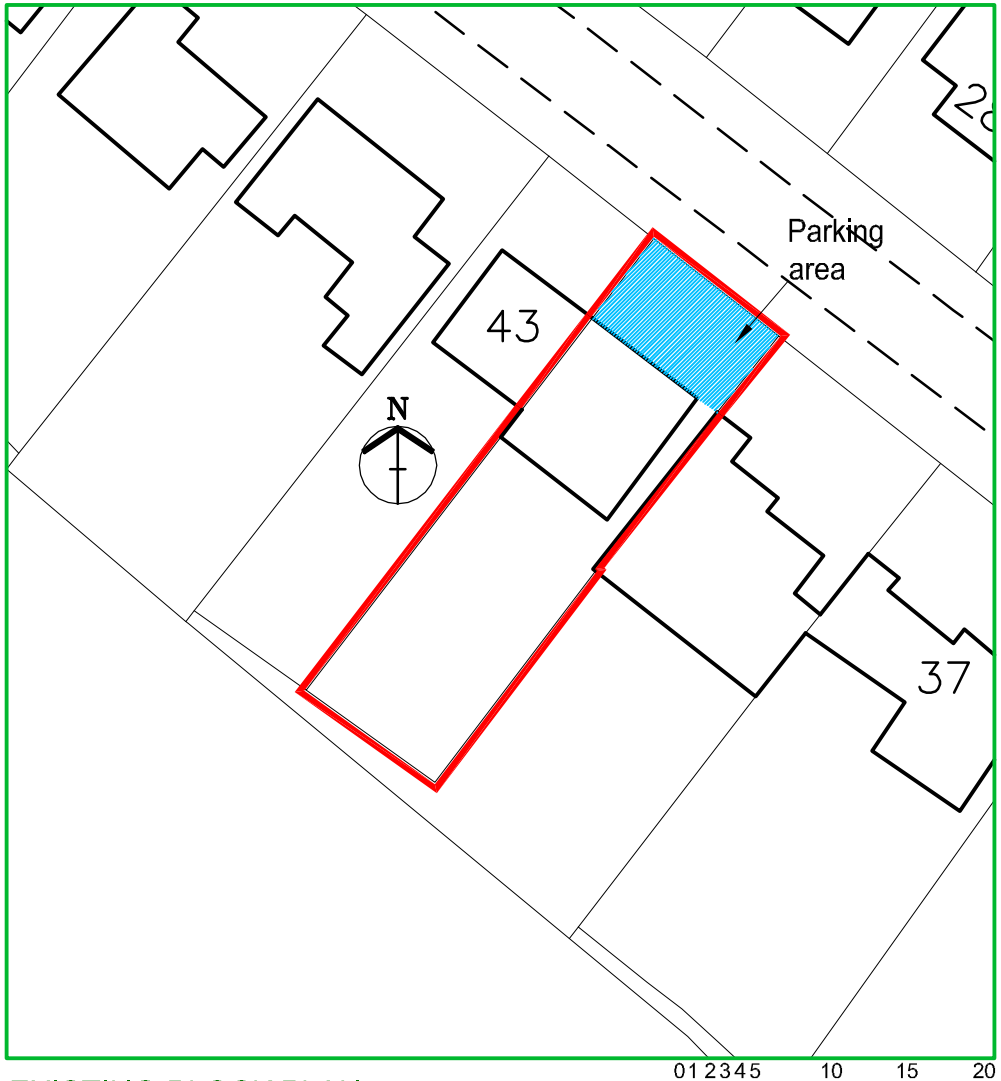

EXISTING BLOCK PLAN

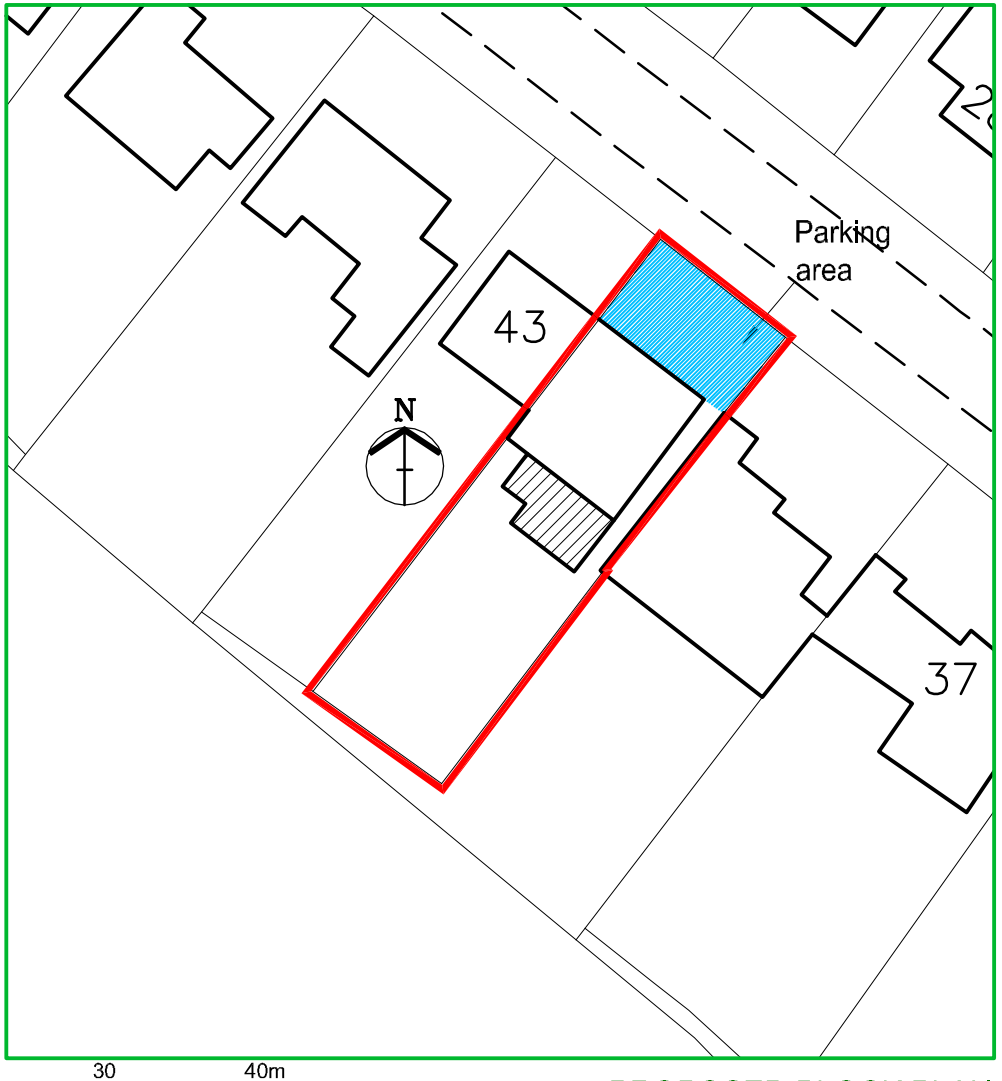

PROPOSED BLOCK PLAN

0 1 2 3 4 5 10 15 20 30 40m

Scale 1:500

CLIENT	Mr & Mrs Harris
PROJECT	41 WOODLANDS DRIVE, GROBY, LEICS., LE6 0BR
	BLOCK PLANS

A4 Sheet

scale 1:500	drawn JPP	drawing no. 4
job no. 1	date August 2010	rev. .

Tel (0116) 2246454