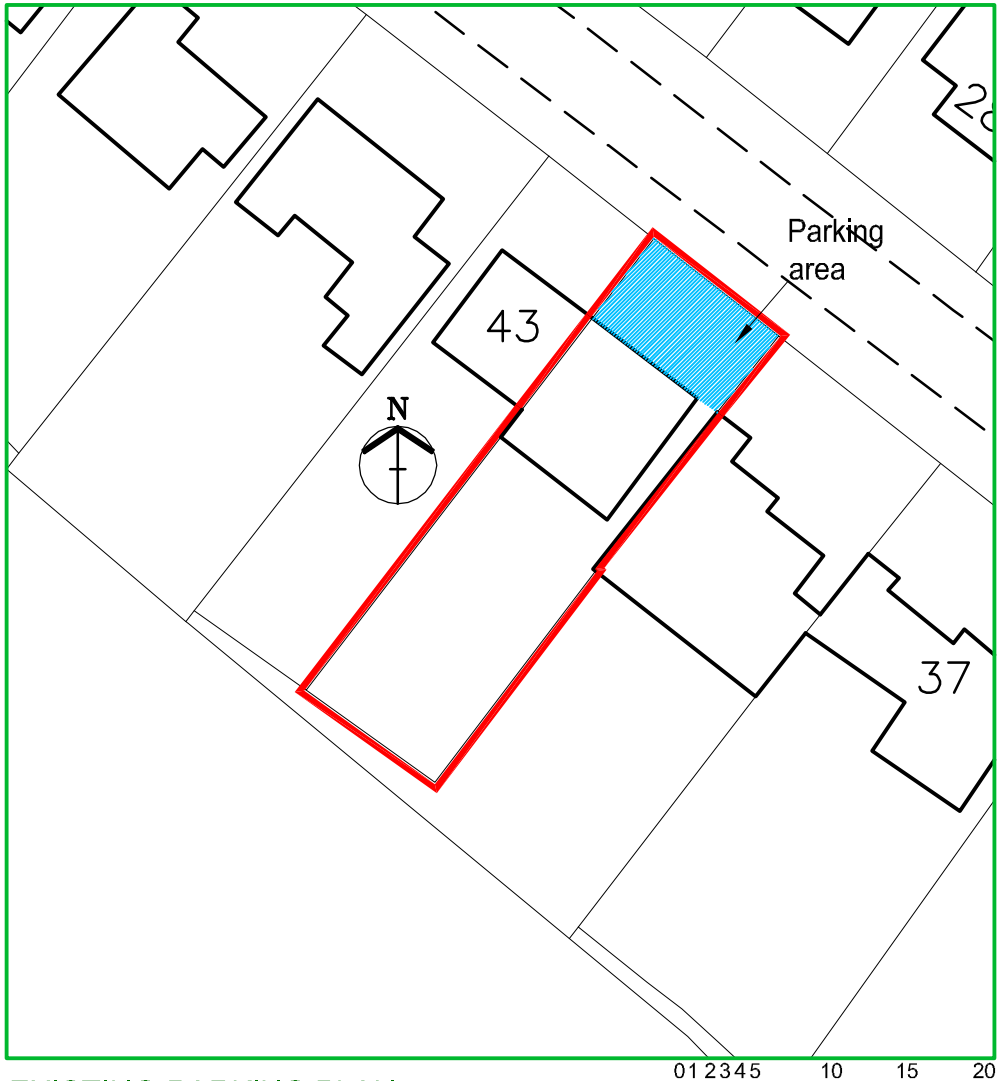

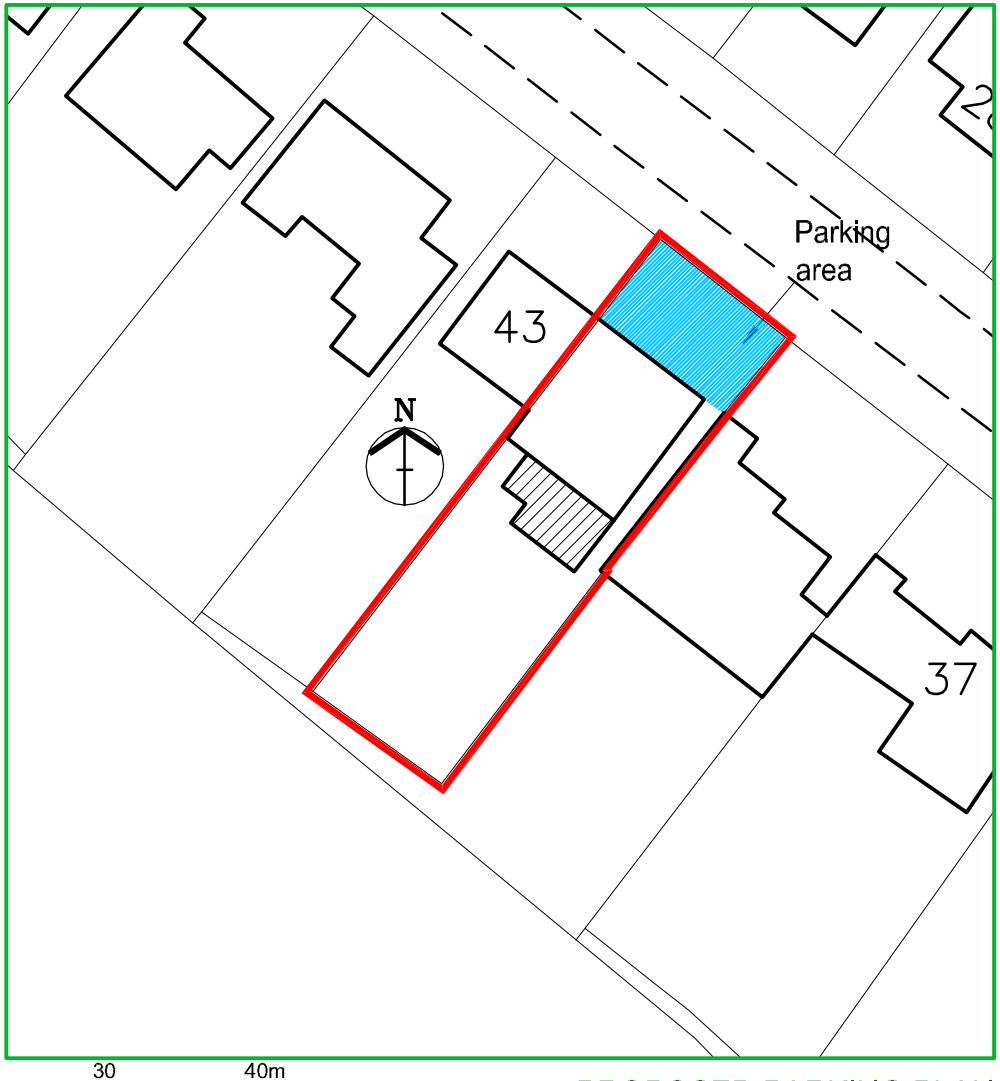

EXISTING PARKING PLAN

0 1 2 3 4 5 10 15 20 30 40m

Scale 1:500

PROPOSED PARKING PLAN

CLIENT Mr & Mrs Harris		A4 Sheet
PROJECT 41 WOODLANDS DRIVE, GROBY, LEICS., LE6 0BR PARKING PLAN		

scale 1:500	drawn JPP	drawing no. 5
job no. 1	date August 2010	rev. .
Tel (0116) 2246454		