EXISTING

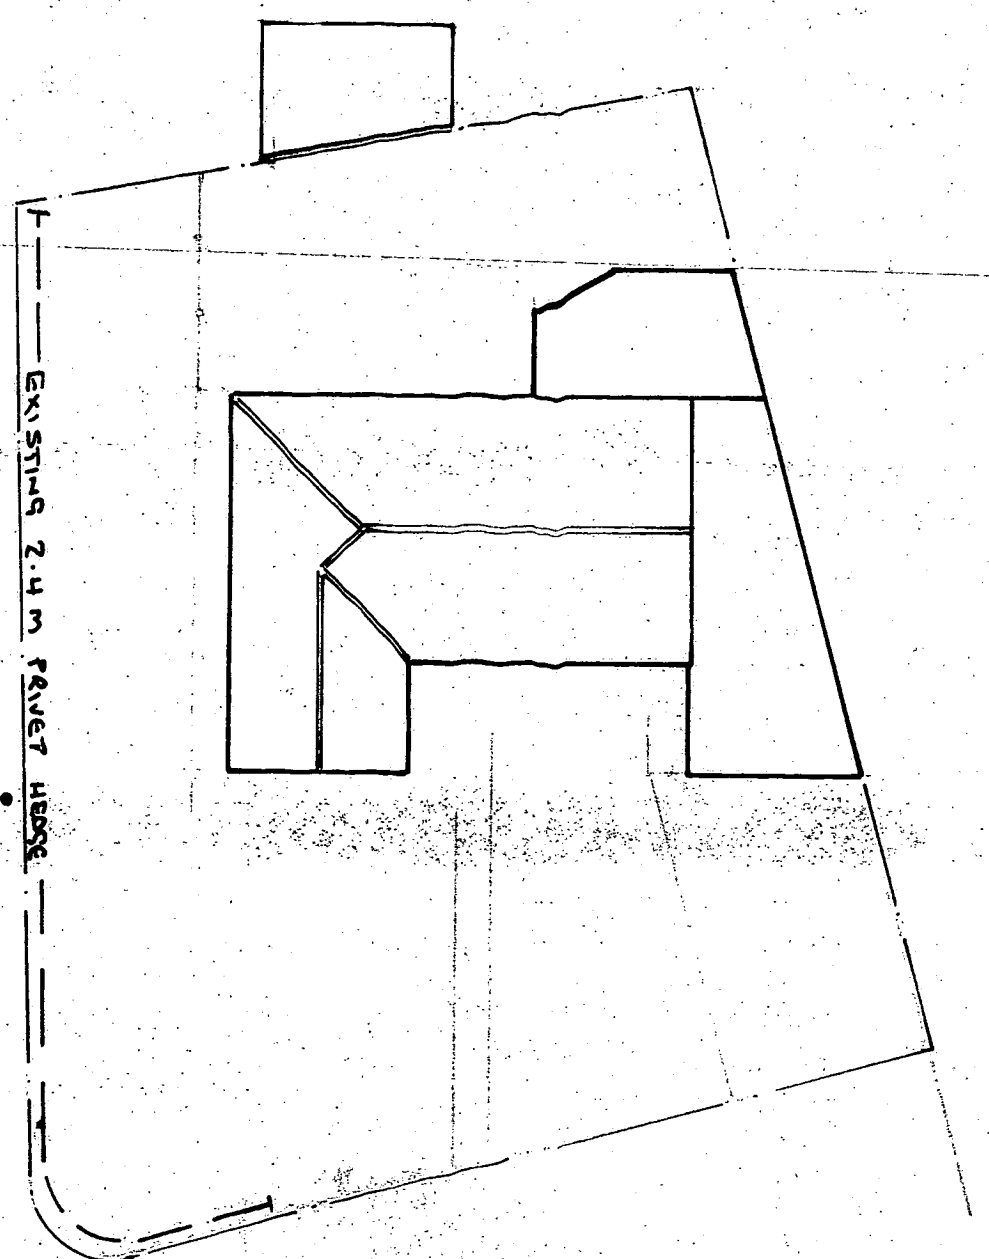

PROPOSED

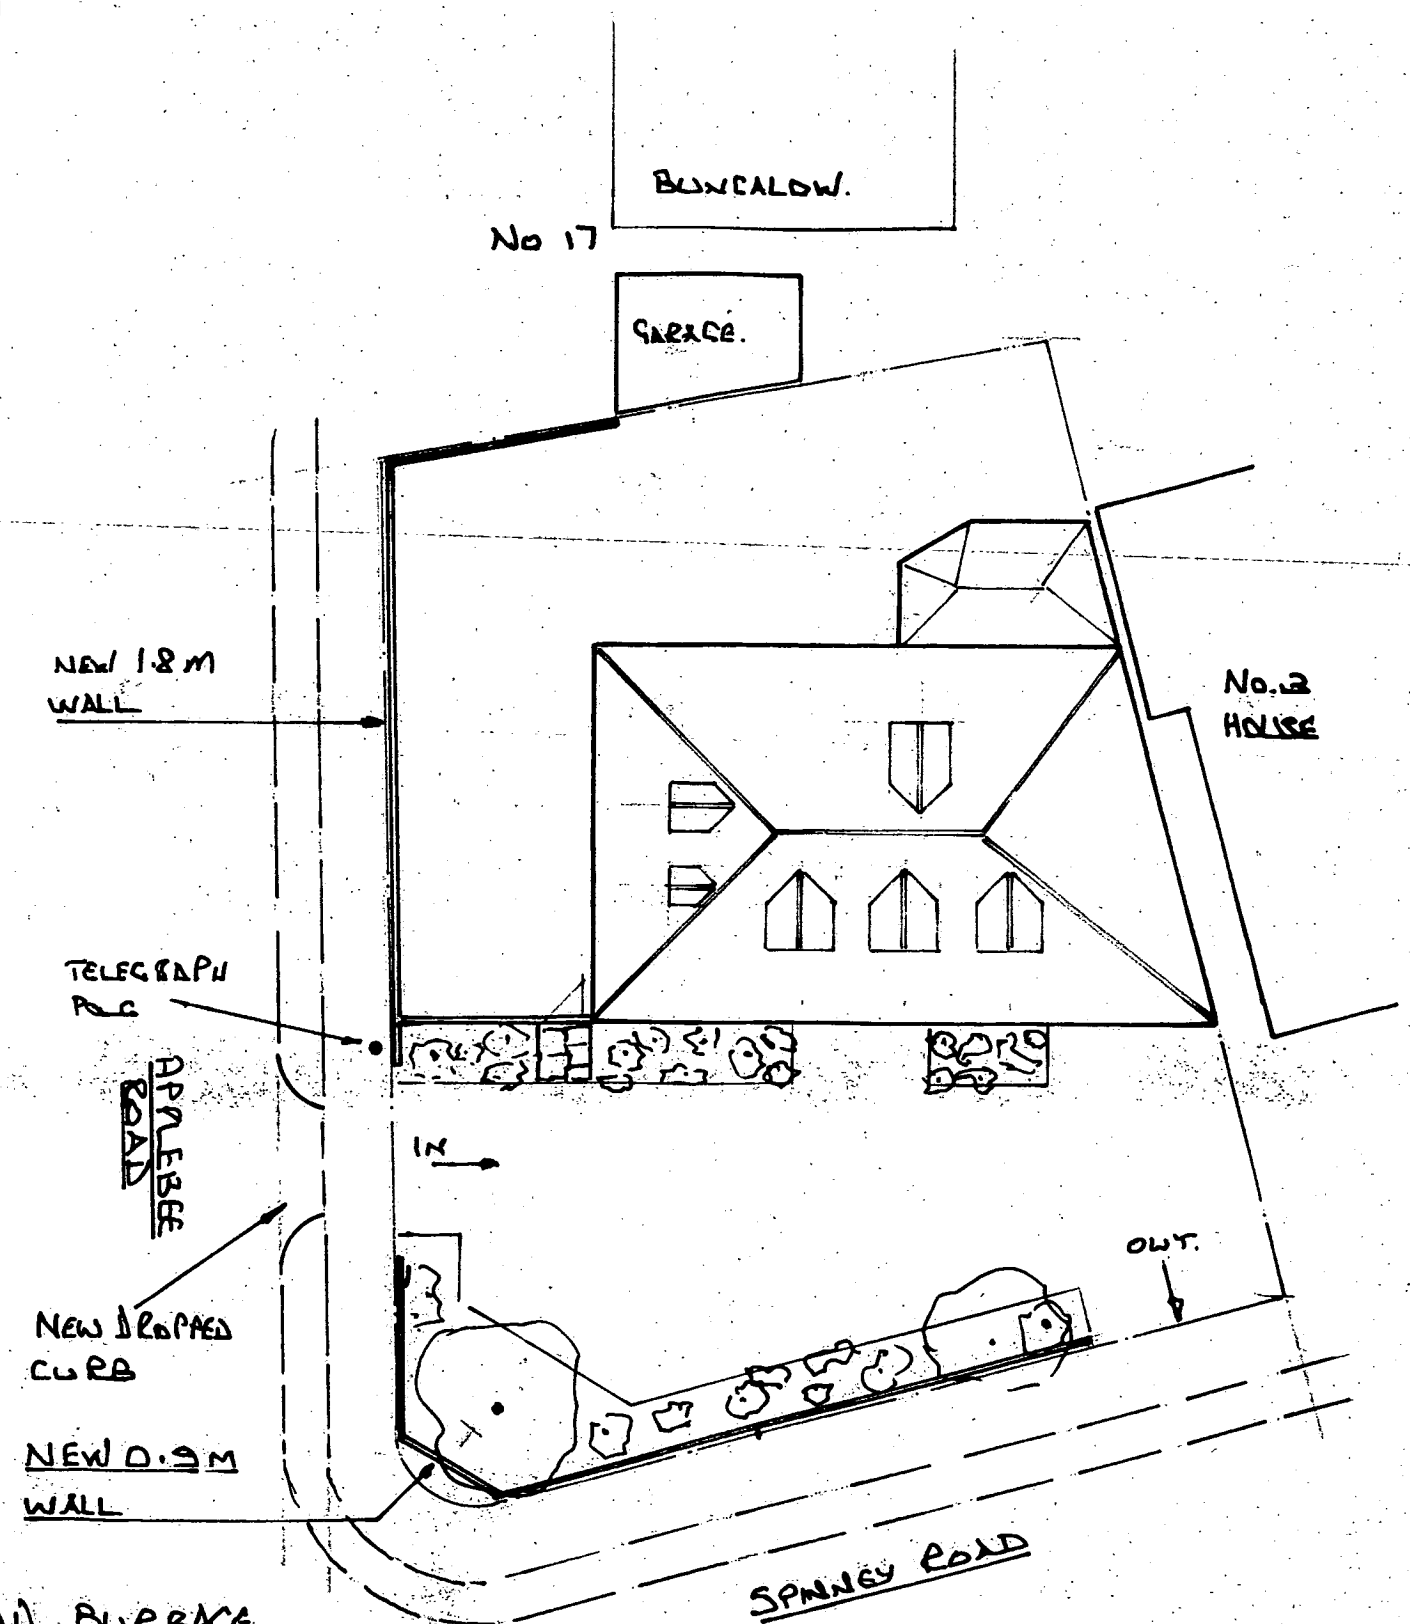

DEVELOPMENT SERVICES
09 MAY 2008
RECEIVED

PROPOSED ALTERATIONS TO:- 1 SPINNEY ROAD BIDEFORD

SHEET 3 - SITE LAYOUT - EXISTING & PROPOSED

SCALE 1:200