C 5

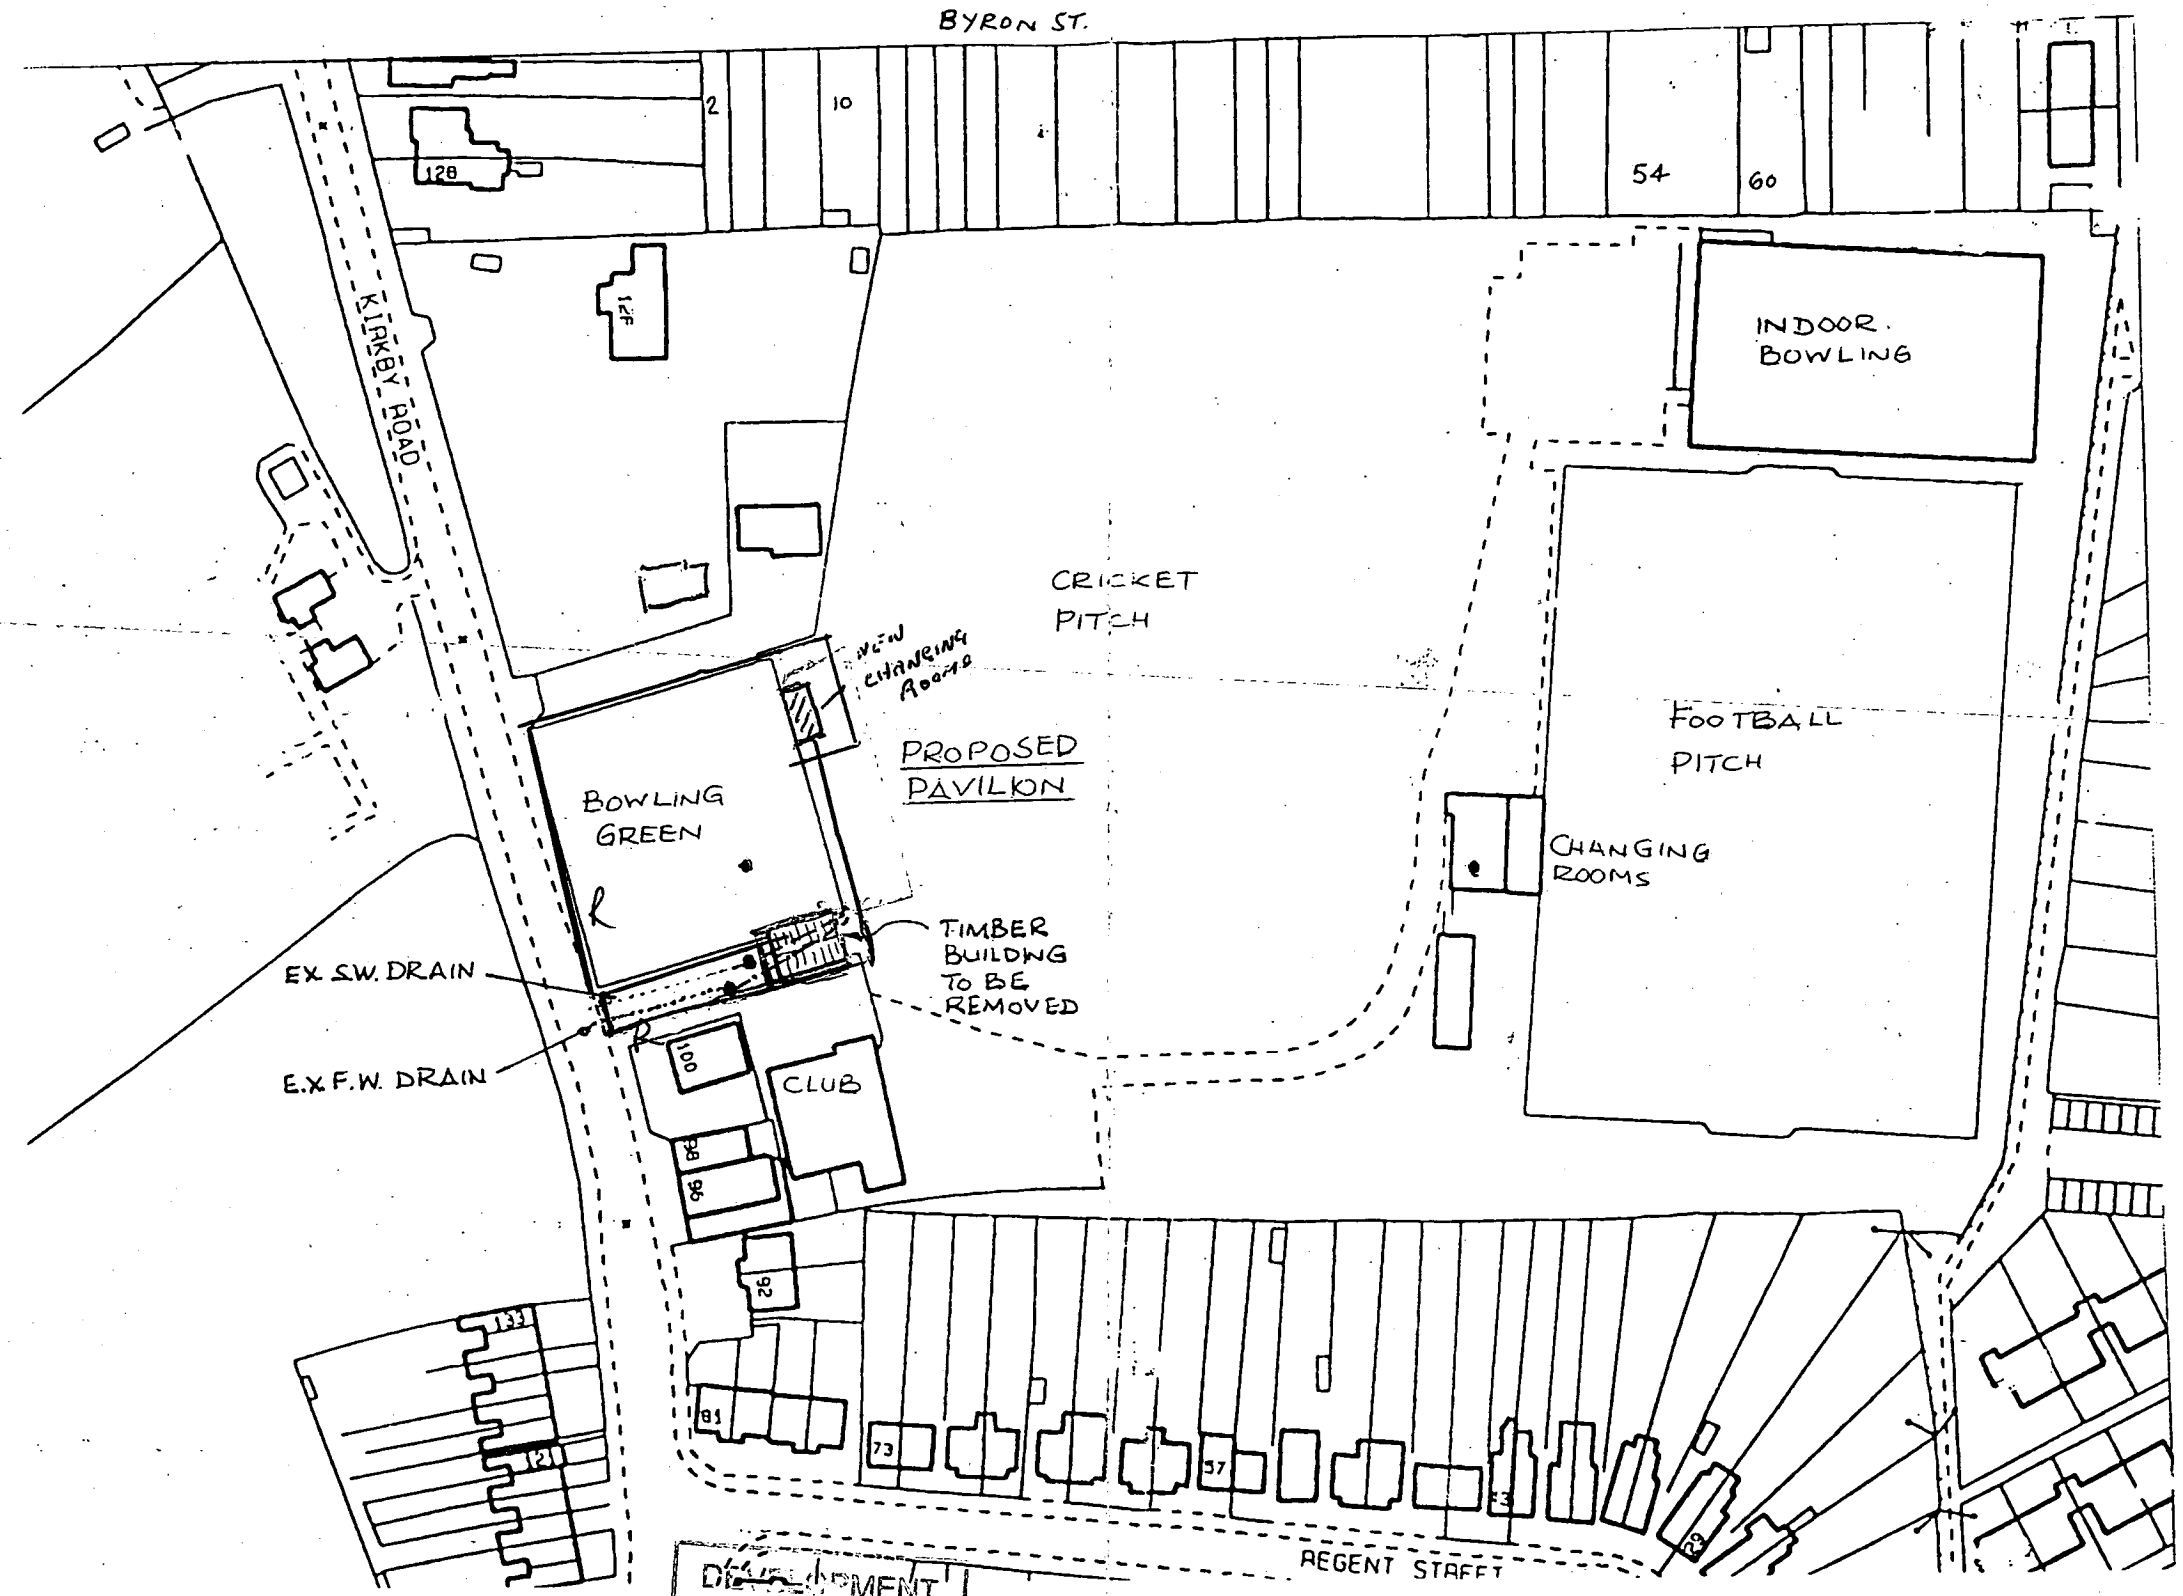

DEVELOPMENT SERVICES
14 MAY 2003
RECEIVED

REV. A. DRAIN DETAILS ADDED 4.8.96.

PROPOSED PAVILION FOR BARWELL SPORTS CLUB - Block Plan

Drawn	KNJ
Date	22.5.96
Scale	1:1250

DRG. No. CC96/3 A