

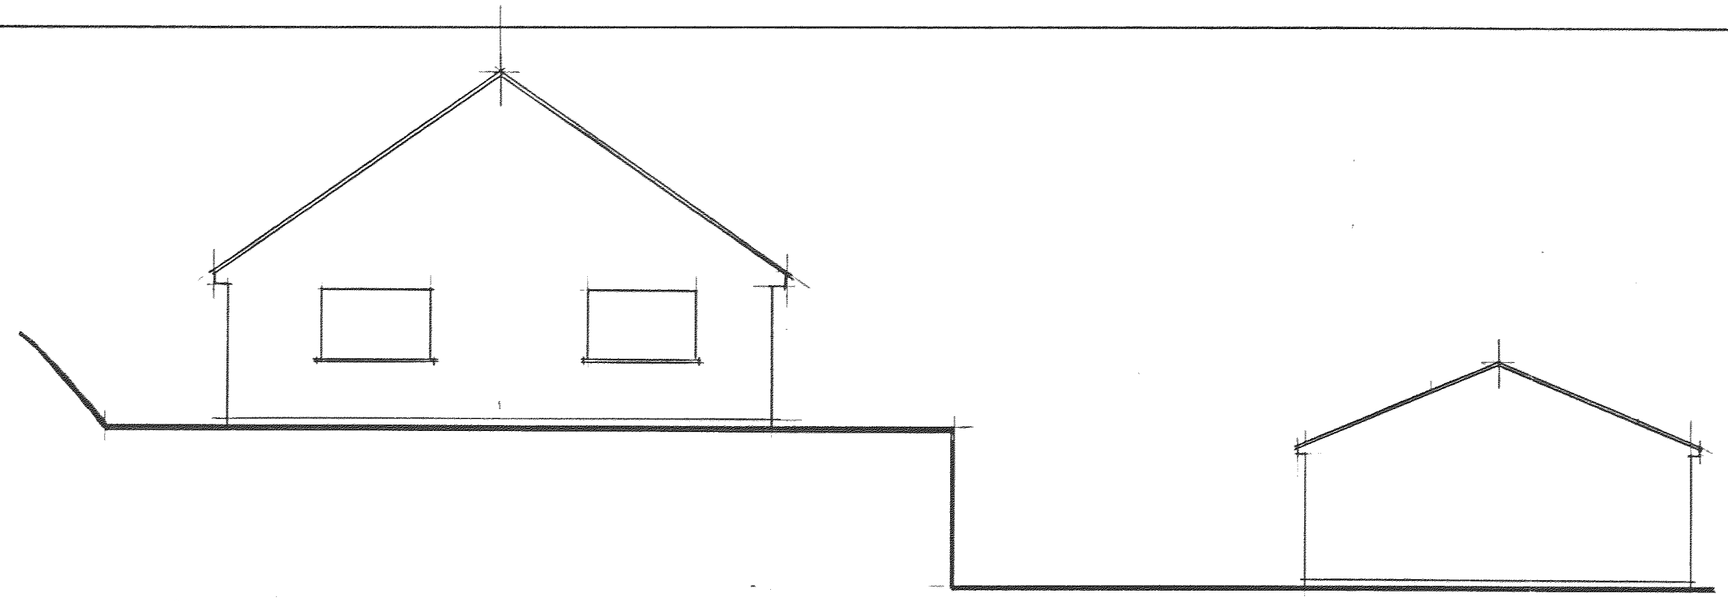


EXISTING

SIDE ELEVATION.

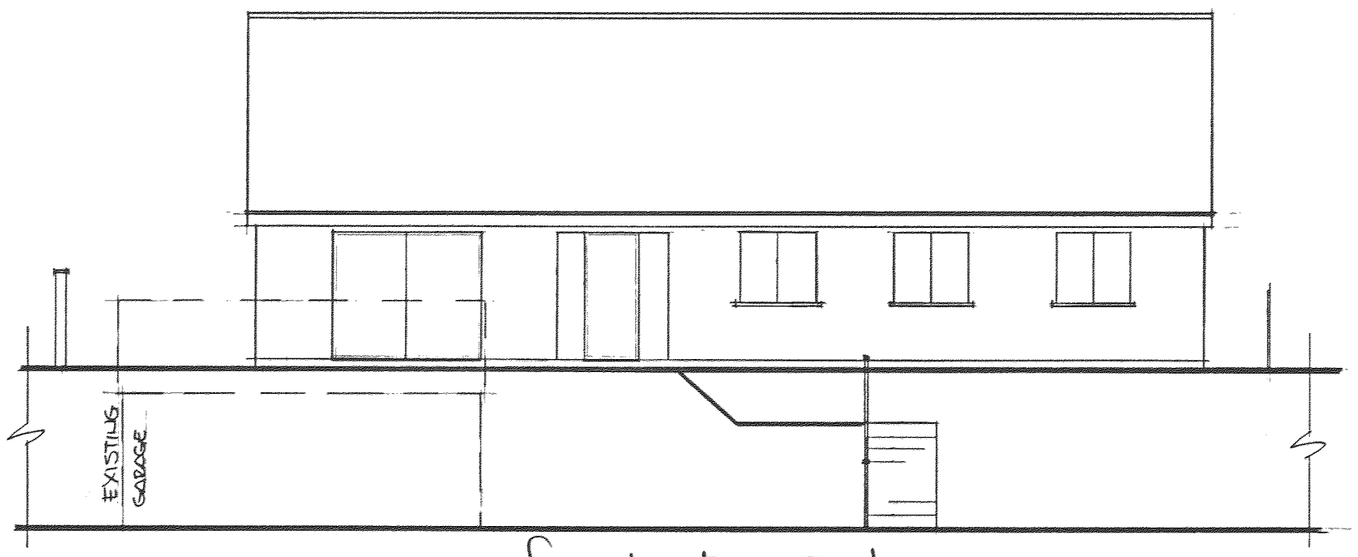

FRONT ELEVATION.

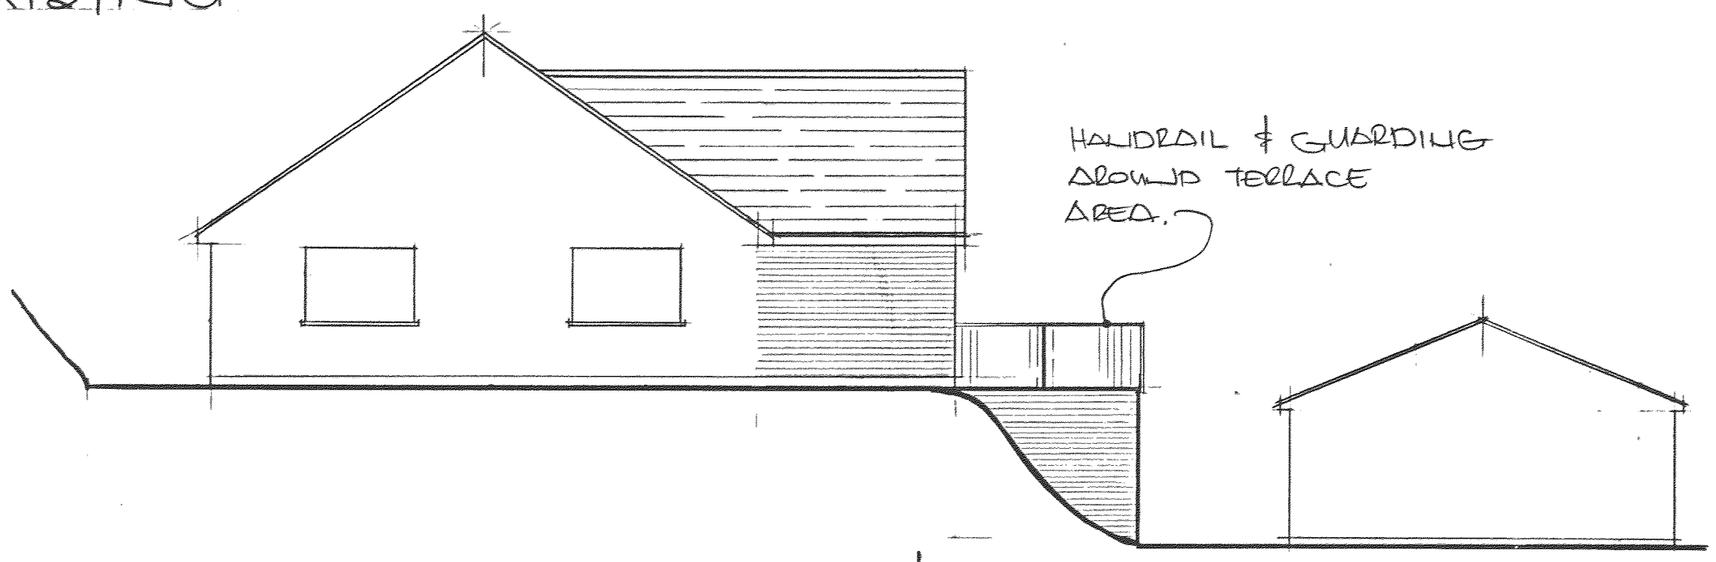


PROPOSED.


SIDE ELEVATION.



FRONT ELEVATION.
(OMITTING HANDRAIL & GUARDING).

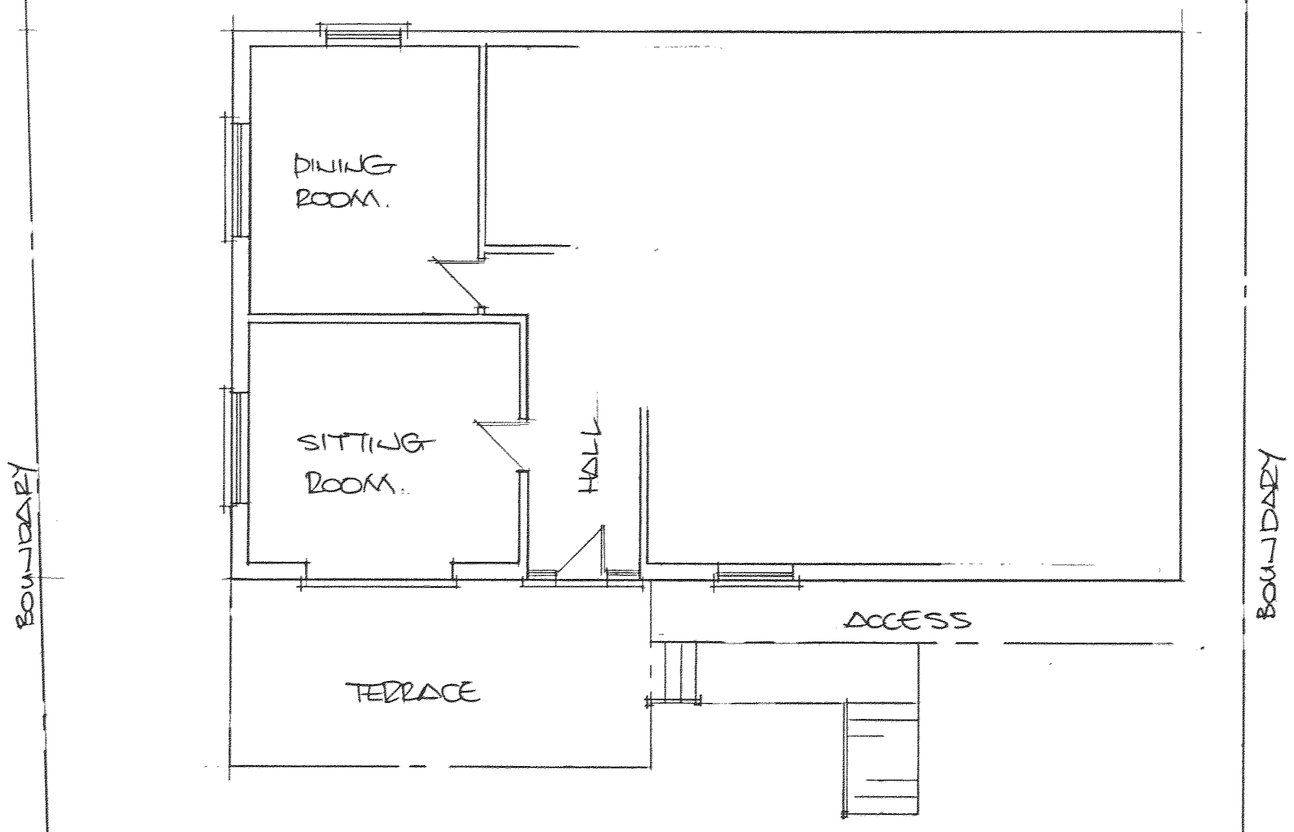

EXISTING GROUND FLOOR PLAN.

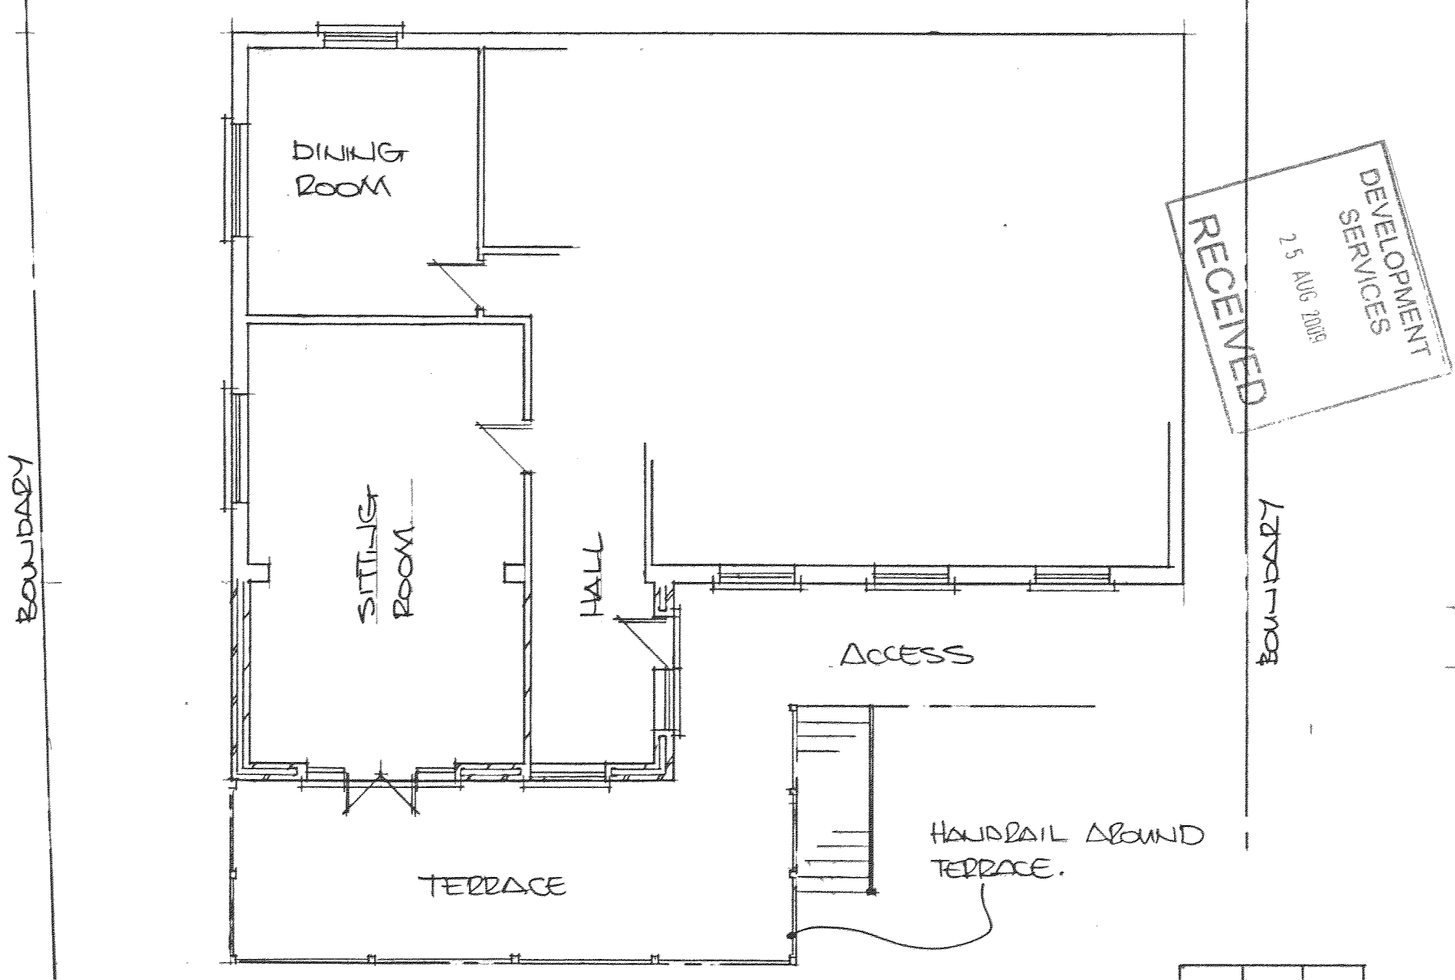

PROPOSED GROUND FLOOR PLAN.

0.0M. 3.0M.
SCALE 1:100

CLIENT:- MR. H CORELAND,
'THE PINES', DAWSONS LANE,
BARWELL, LEICESTER,
LE9 8BE.

PLANNING
DRAWING

JOB 'THE PINES', DAWSONS LANE, BARWELL, LEICESTER, LE9 8BE.			
TITLE SINGLE STOREY FRONT EXTENSION.			
DRAWN	CHECKED	DATE	APP'D.

BDS (MELTON) © TEL. 611528

BDS:0409-PL-01-B

'A' CLIENTS REQUIREMENTS. 07-08-2008. 'B' L.A. REQUIREMENTS. 18-08-2008