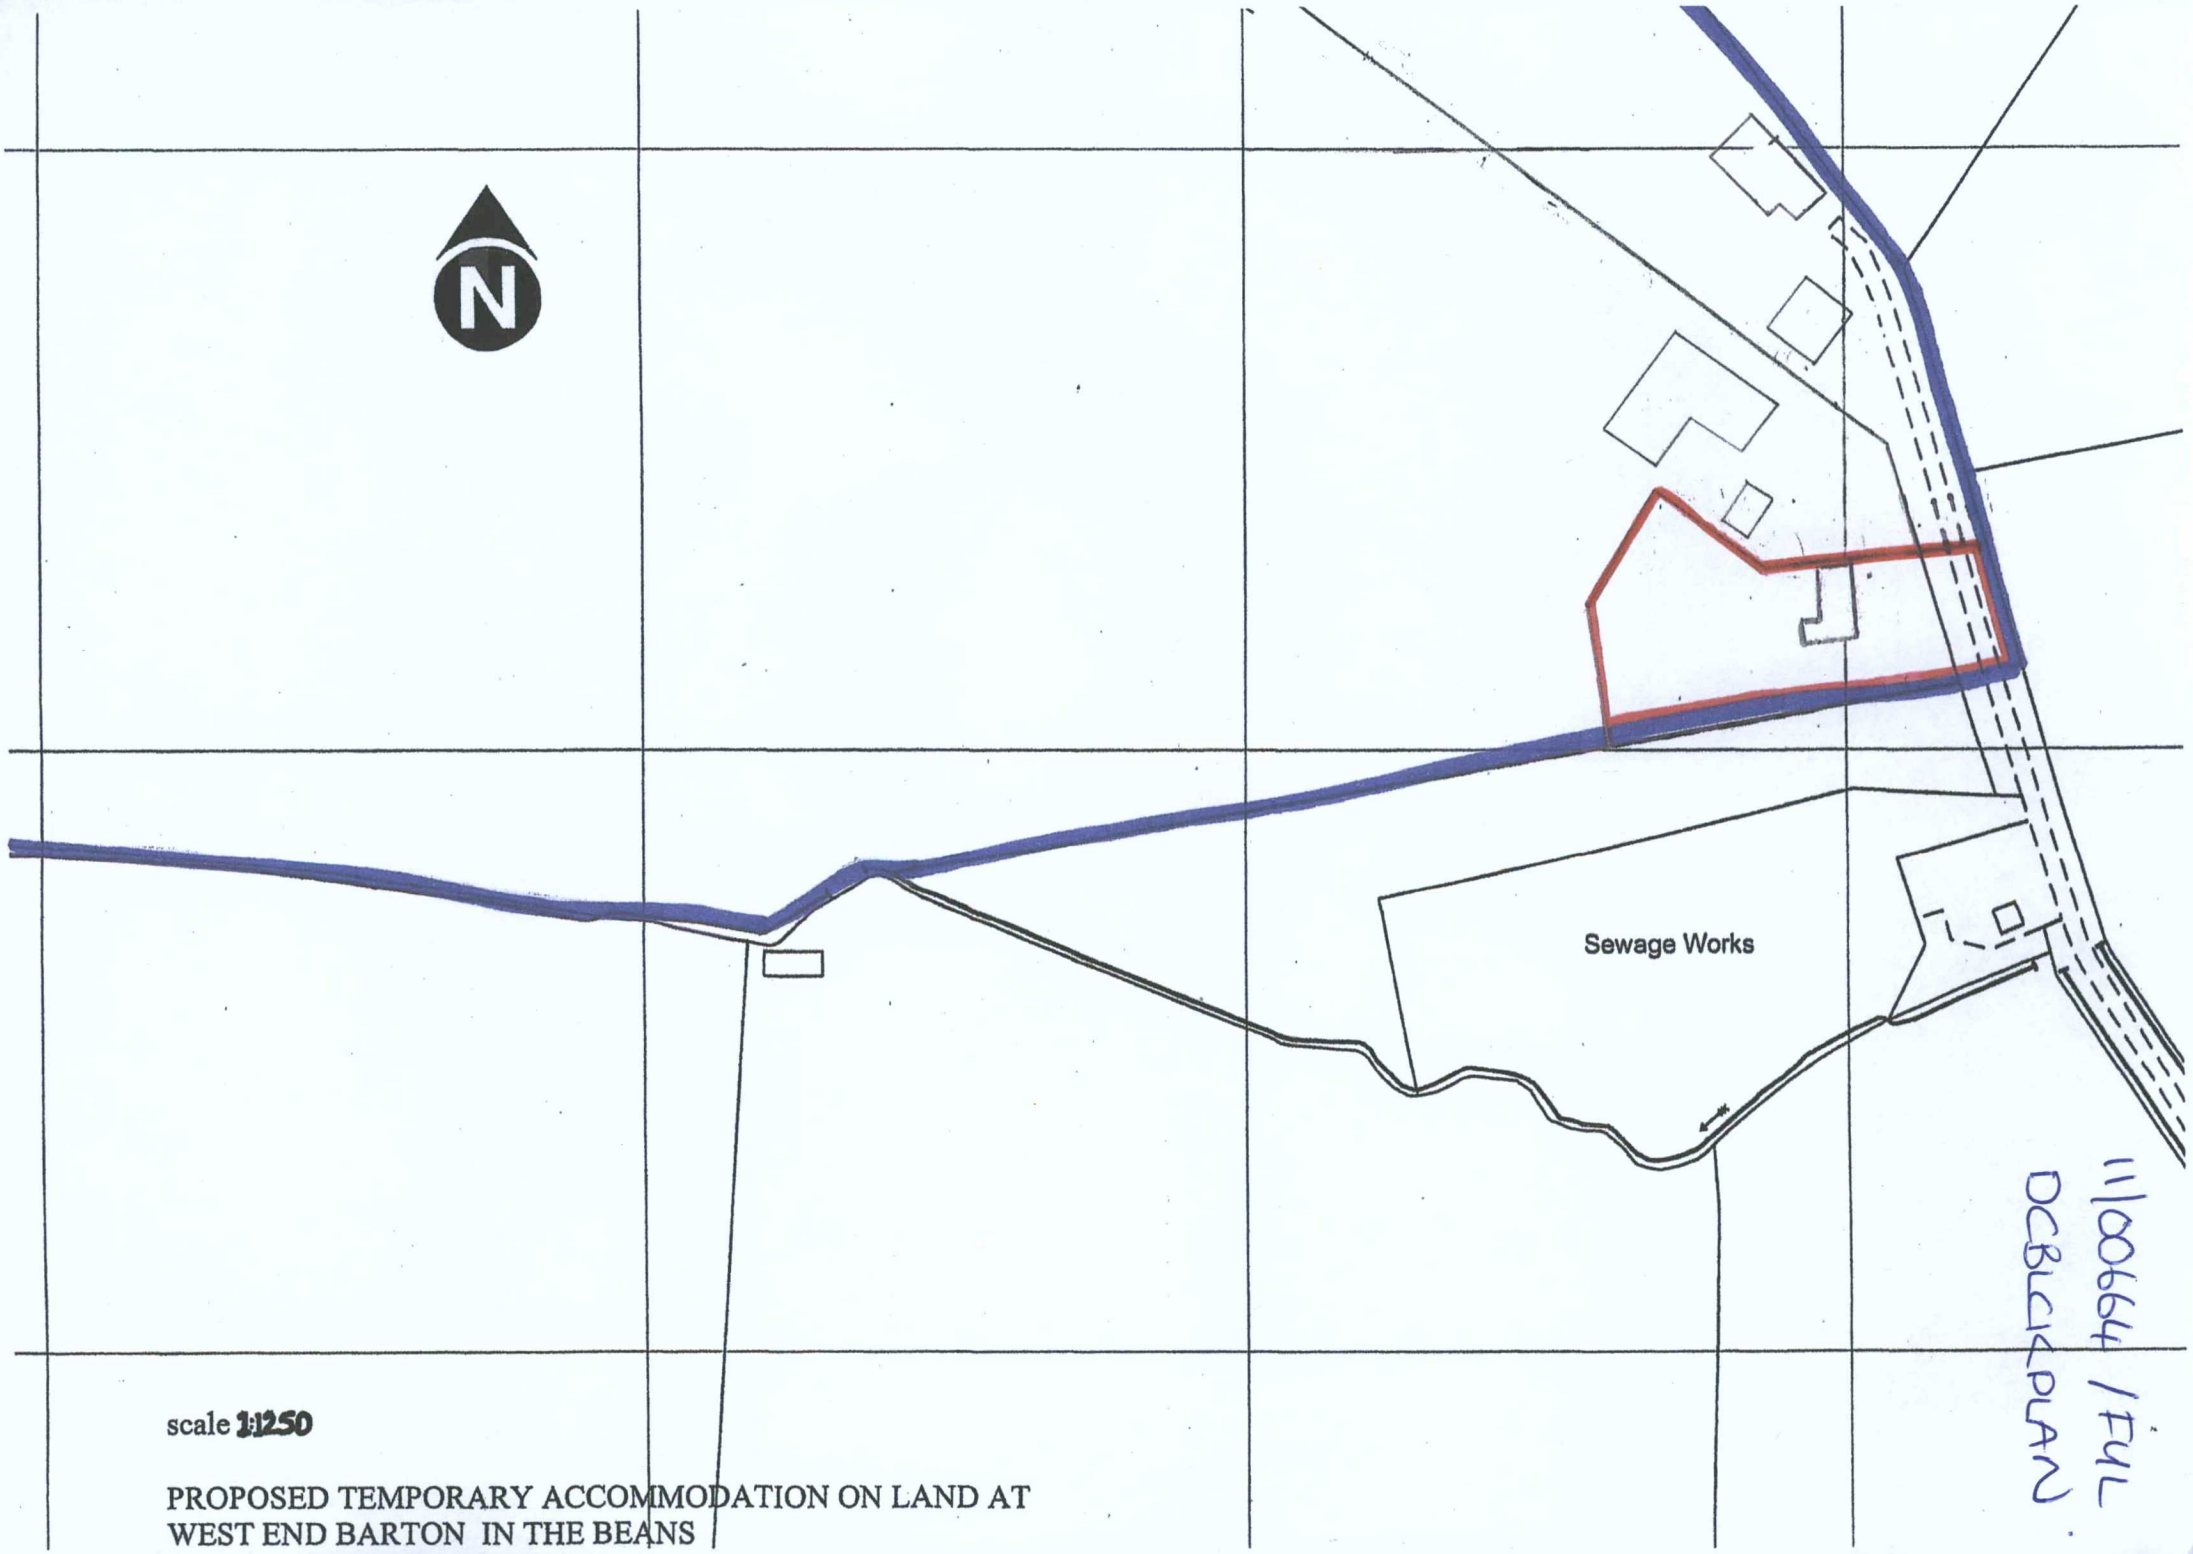

scale 1:1250

PROPOSED TEMPORARY ACCOMMODATION ON LAND AT
WEST END BARTON IN THE BEANS

11/00664/FUL
DCBLOCKPLAN.