


- Existing Plan Notes
- 1. Location of proposed outbuilding.
 - 2. Location of existing storage shed.

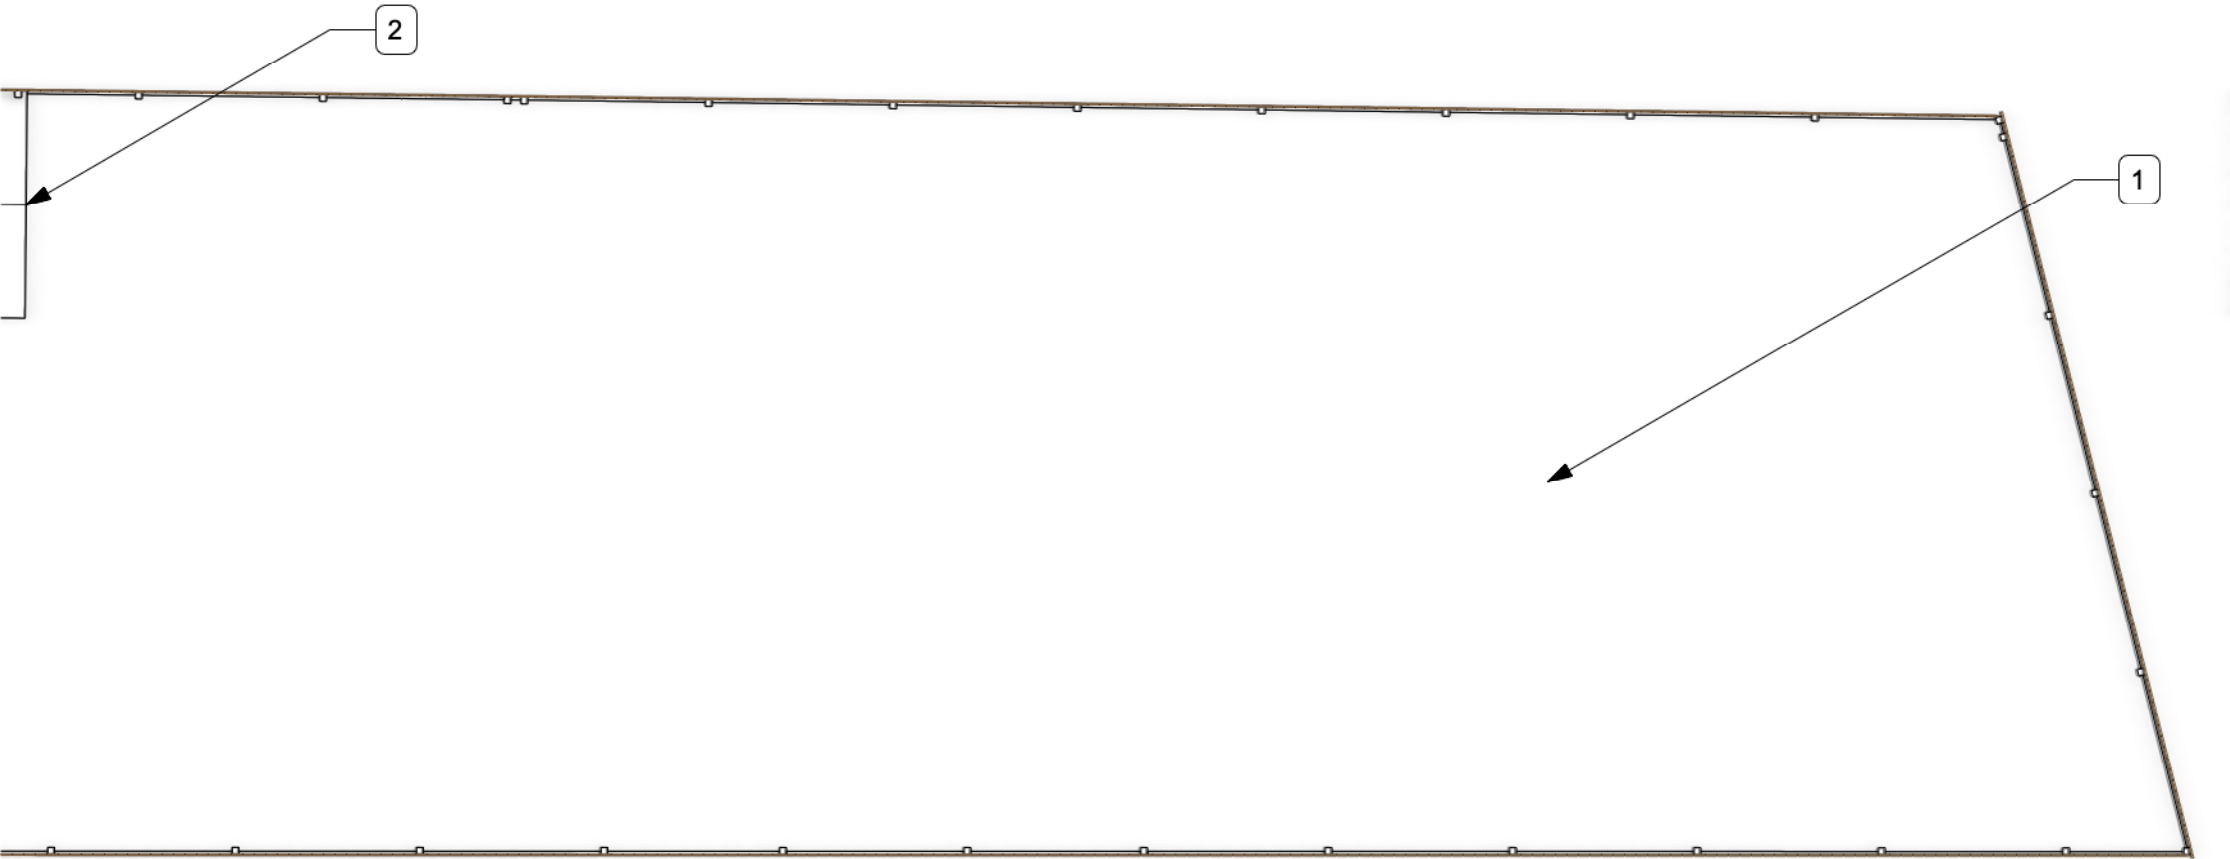

1 Garden Plan - Existing
Scale: 1:100



THE DESIGN SOCIAL

134 Kirkby Road Barwell LE9 8FN UK
T: +44 (0)1455 446521 F: +44 (0)1455 446521
E: admin@thedesignsocial.com

GENERAL DRAWING NOTES

© This drawing is not to be shown to any Third Party unless agreed by The Design Social.

This drawing shows 'design intent' only.
It is the responsibility of the appointed contractor to finalise development, using specialists approved by The Design Social, & produce detailed working drawings.
ALL working drawings to be approved by The Design Social prior to manufacture.

REV.	DATE	NOTES	REV.
			BY

THE DESIGN SOCIAL

Paige Stockil			
99 Belle Vue Road, Earl Shilton, LE9 8AA			
Existing Plans			
AUTHOR	O.R.	DATE	16/07/2024
APPROVED	P.S.	SCALE	1:100 @ A3
READ WITH	0346 (A) GA 001	DRAWING No.	
0346	(A)	GA	004
Project No.	Type	Area	Number
DRAWING STATUS			
For Approval			