
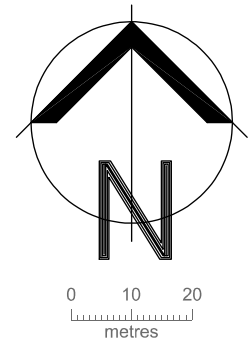


Rev	Date	Description	By
#	#	#	sAh

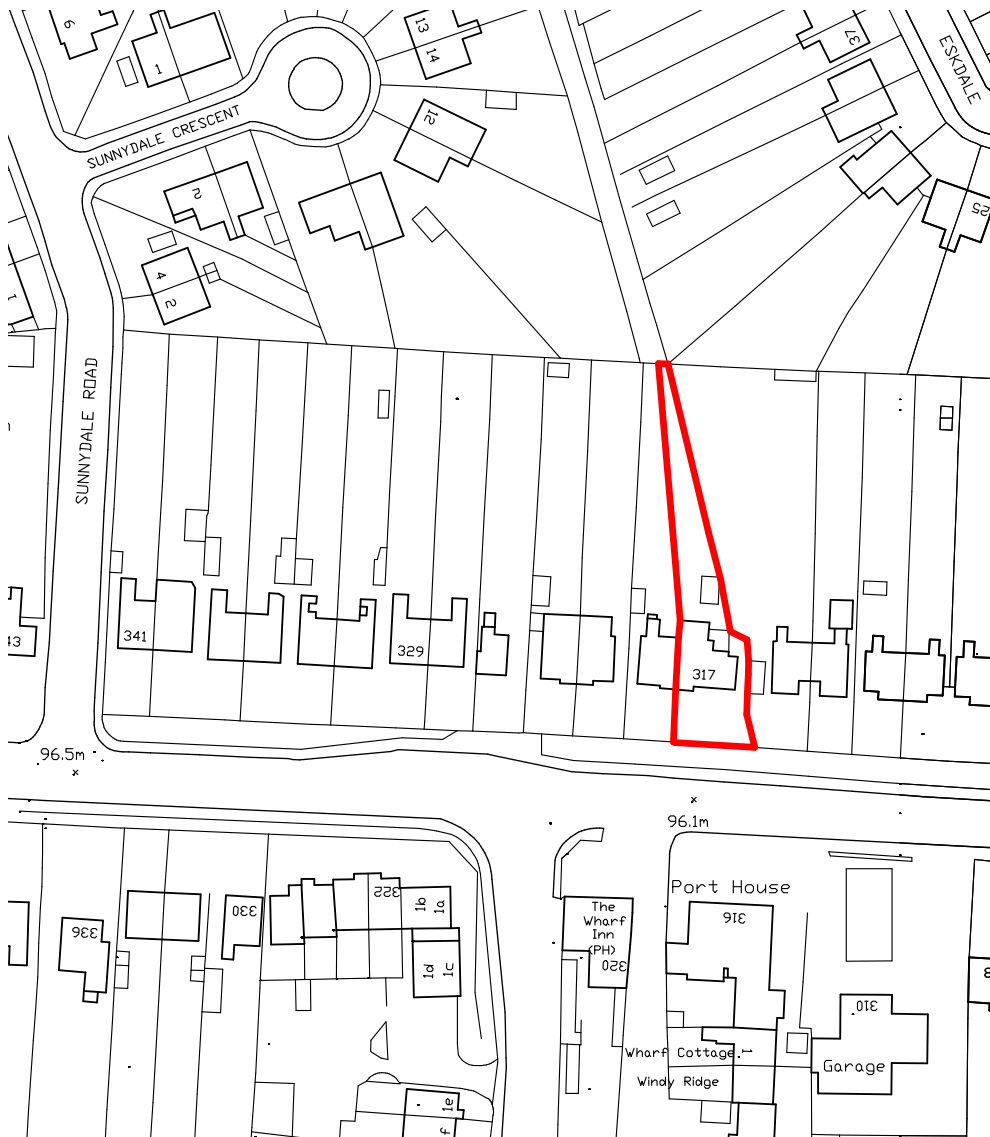

sturarch

Tel: 07948 382917 e:lstuarch@gmail.com

Project

Changew of Use at
317 Coventry Road
Hinckley

Client

Uneek

Drawing

Location Plan

Drg No: 01-2621_00 Rev #

Scale 1:1250 @A4 Date 01.06.26