


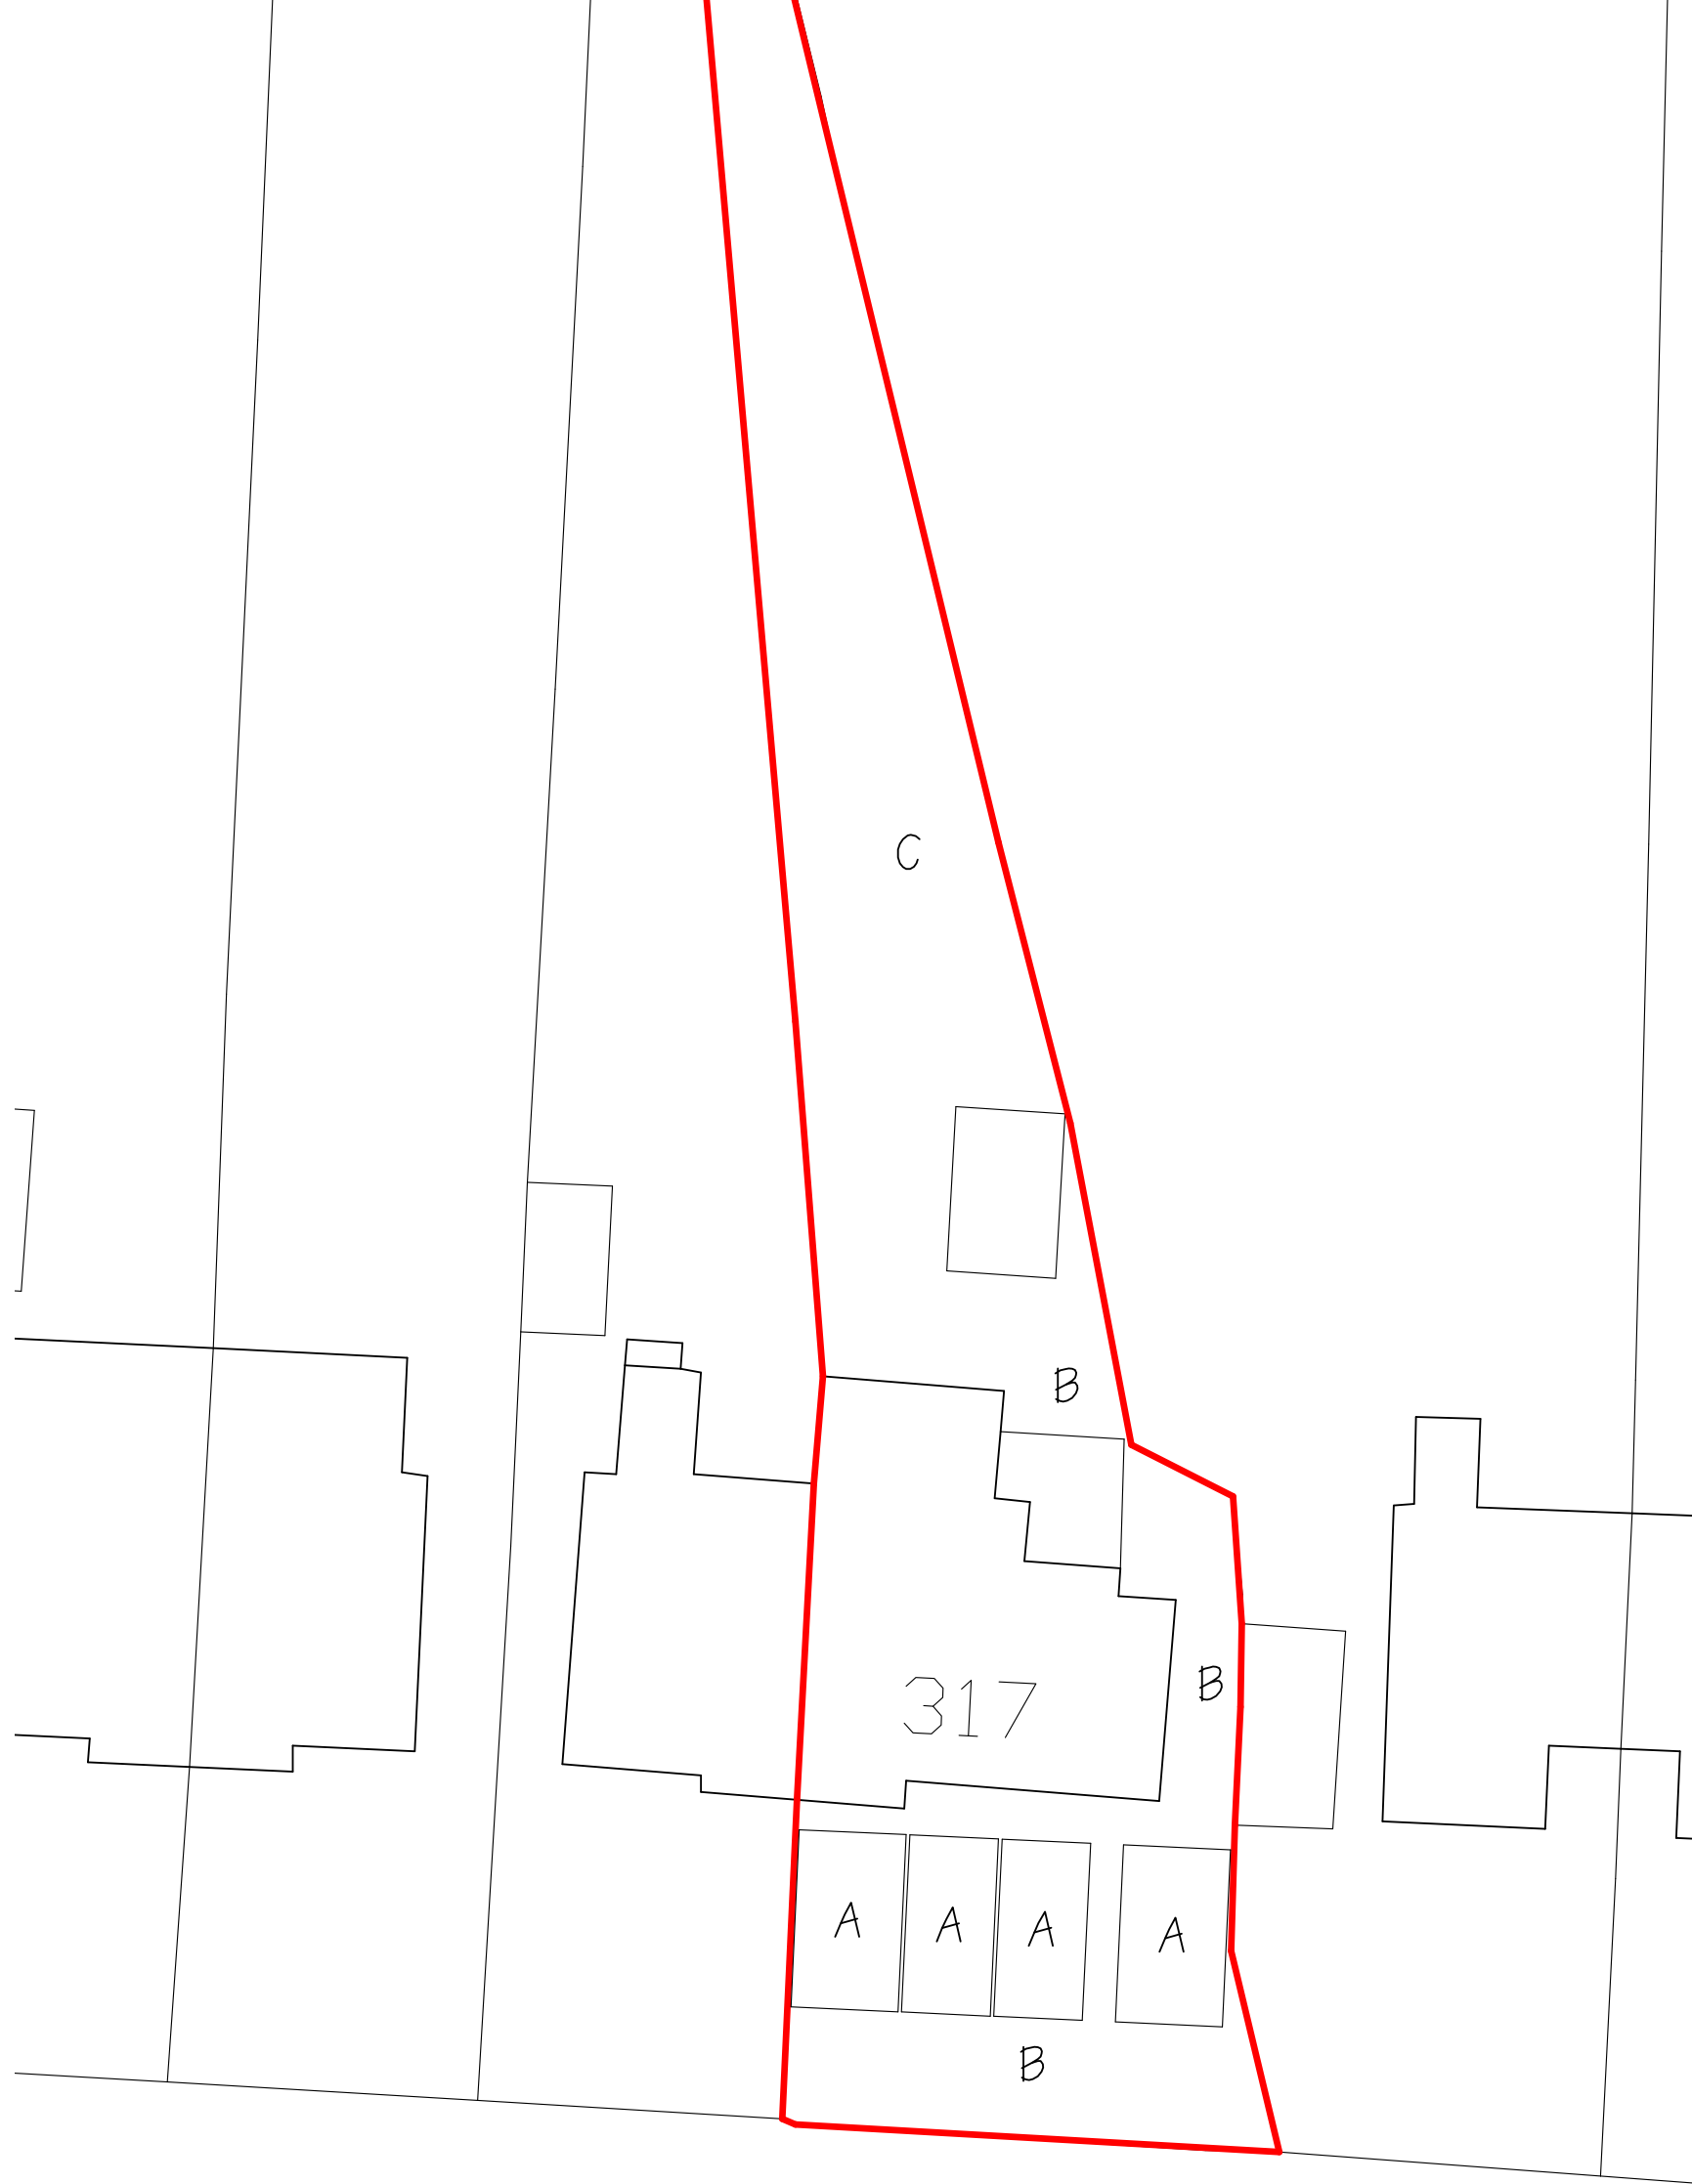

Printed or electronic copies of the plan can be scaled for planning purposes.

This drawing is issued for the sole and exclusive use of the named recipient. Distribution to any third party is on the strict understanding that no liability is accepted by Stuararch for any discrepancies, errors or omissions that may be present, and no guarantee is offered as to the accuracy of information shown. © Crown Copyright 2007. All rights reserved. Licence number 100020449

Rev	Date	Description	By
#	#	#	sAh

Legend

A = Car Parking Space

B = Tarmacadam


C = Rear amenity laid to lawn



1:200 Scale m



Tel: 07948 382917 e:lstuarch@gmail.com

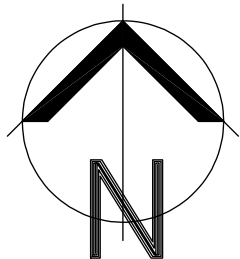

Project

Changew of Use at
317 Coventry Road
Hinckley

Client

Uneek

Drawing

Existing and Proposed Block Plan

Drg No: 02-262l_00 Rev #

Scale 1: 200 @A3 Date 01.06.26