


Location Plan

Site Address: **Batting Brook Primary School, Frederick Avenue, Hinckley, LE10 0EX**

Date Produced: **15-Jun-2026**

Scale: **1:1250 @A4**

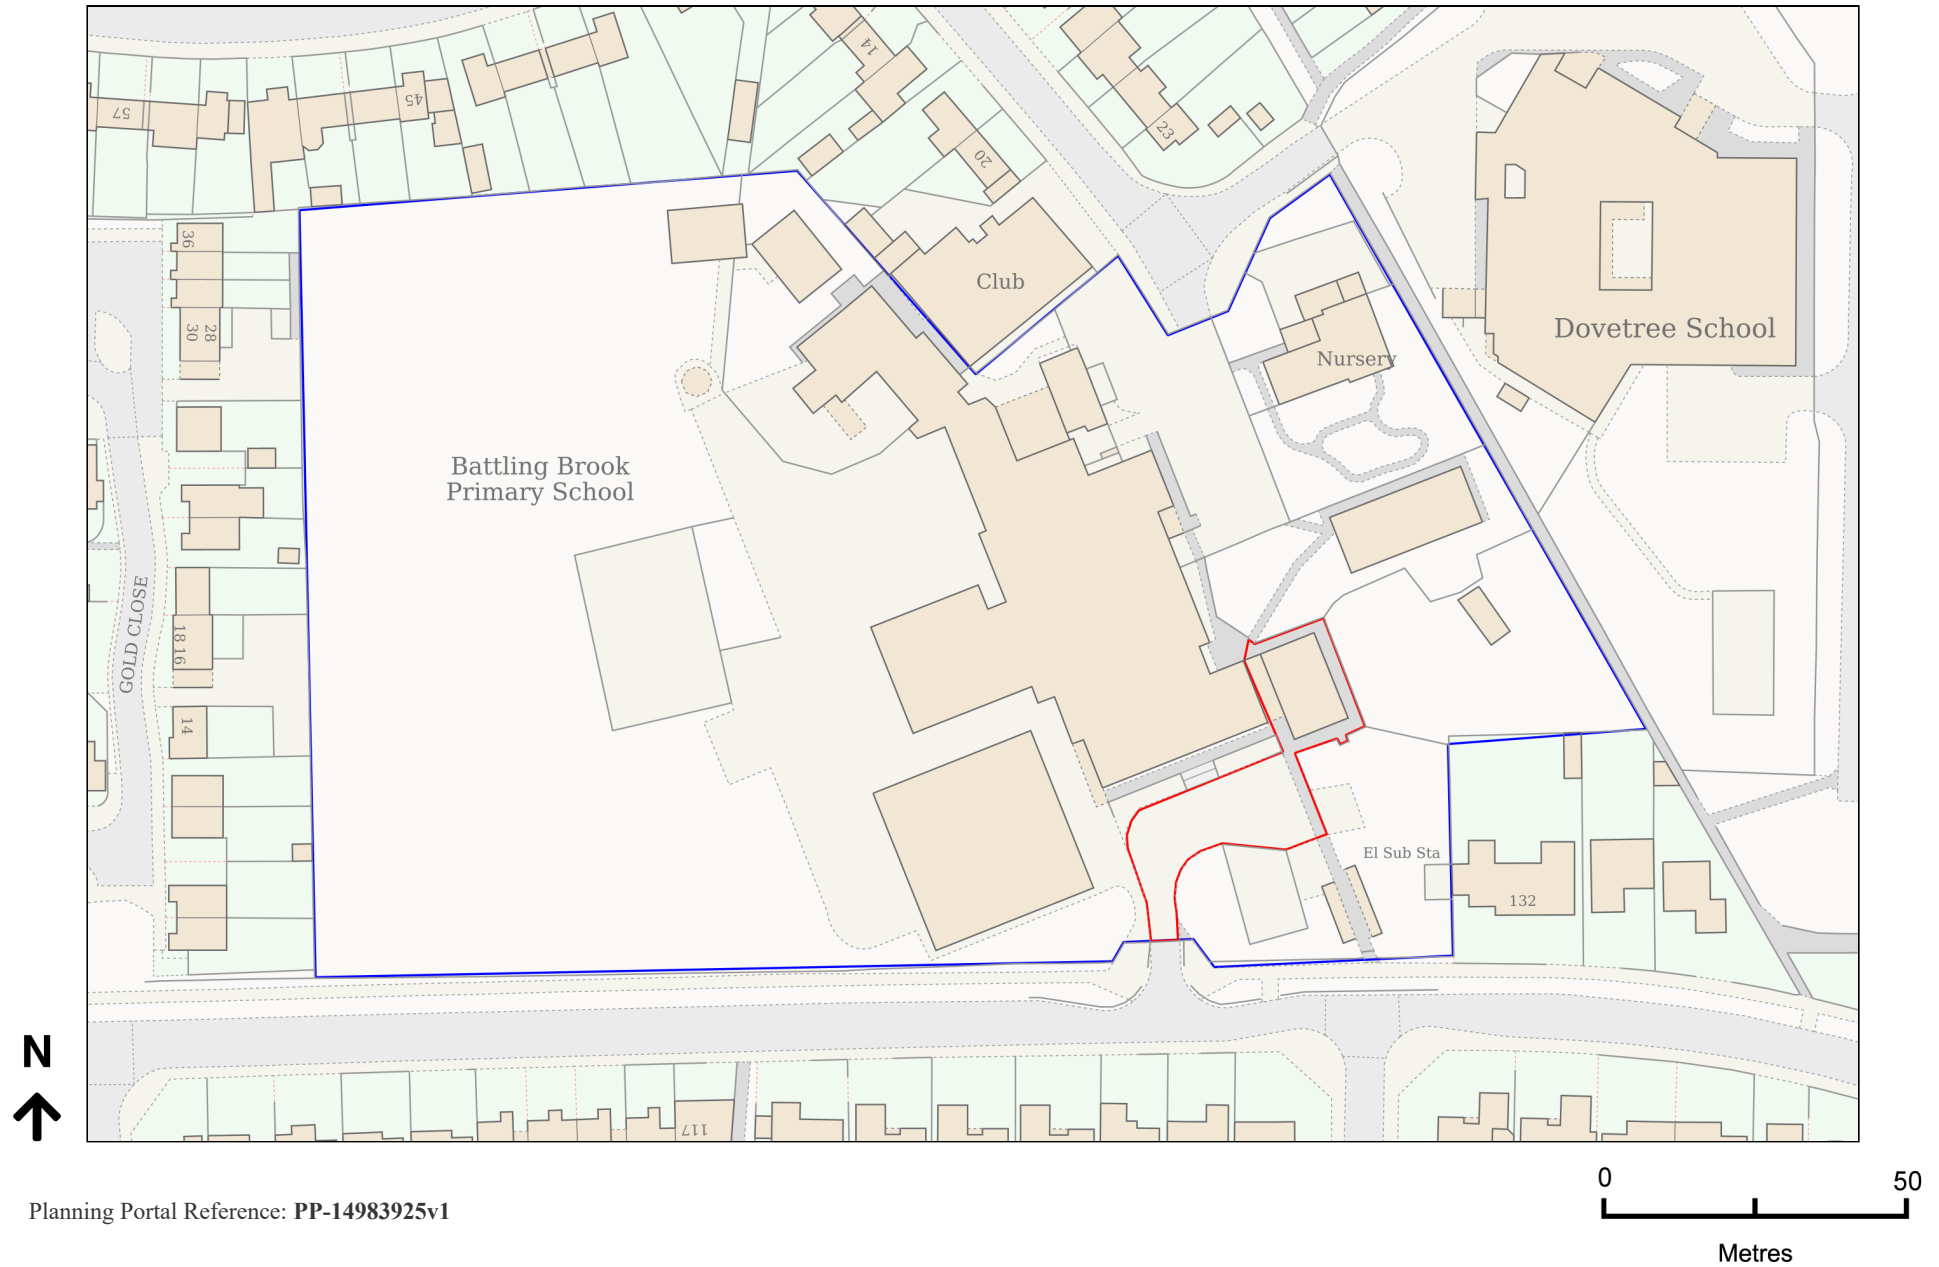

Planning Portal Reference: **PP-14983925v1**