

side elevation to access

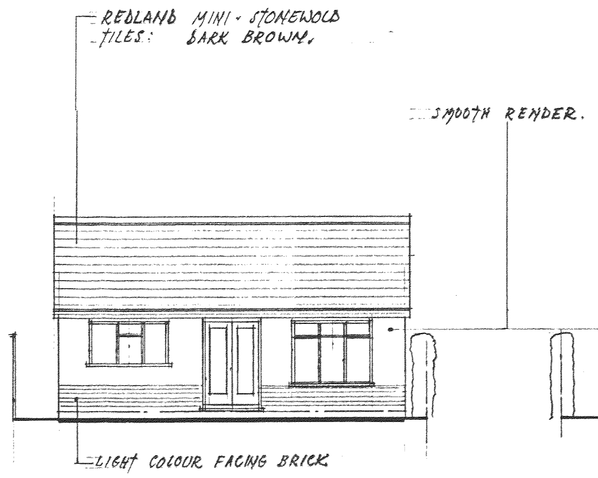

rear elev: to no 200

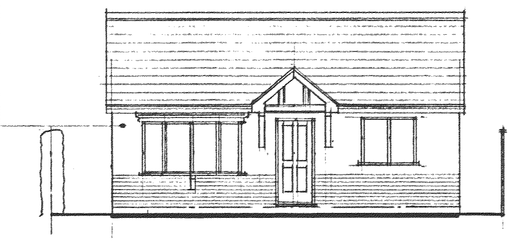

front elev: to footpath

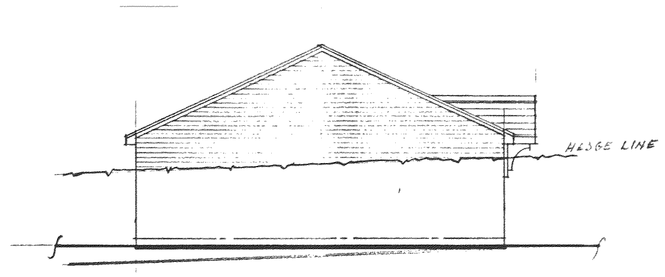

side elev: to boundary

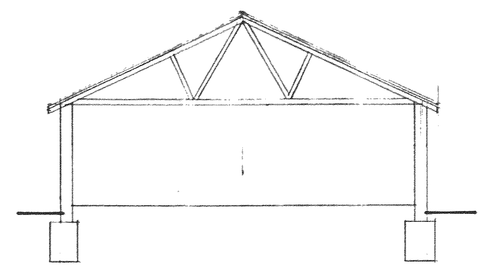

section

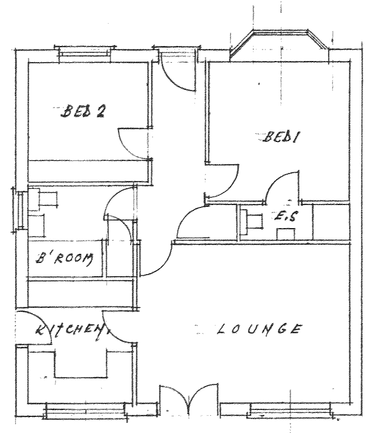

plan

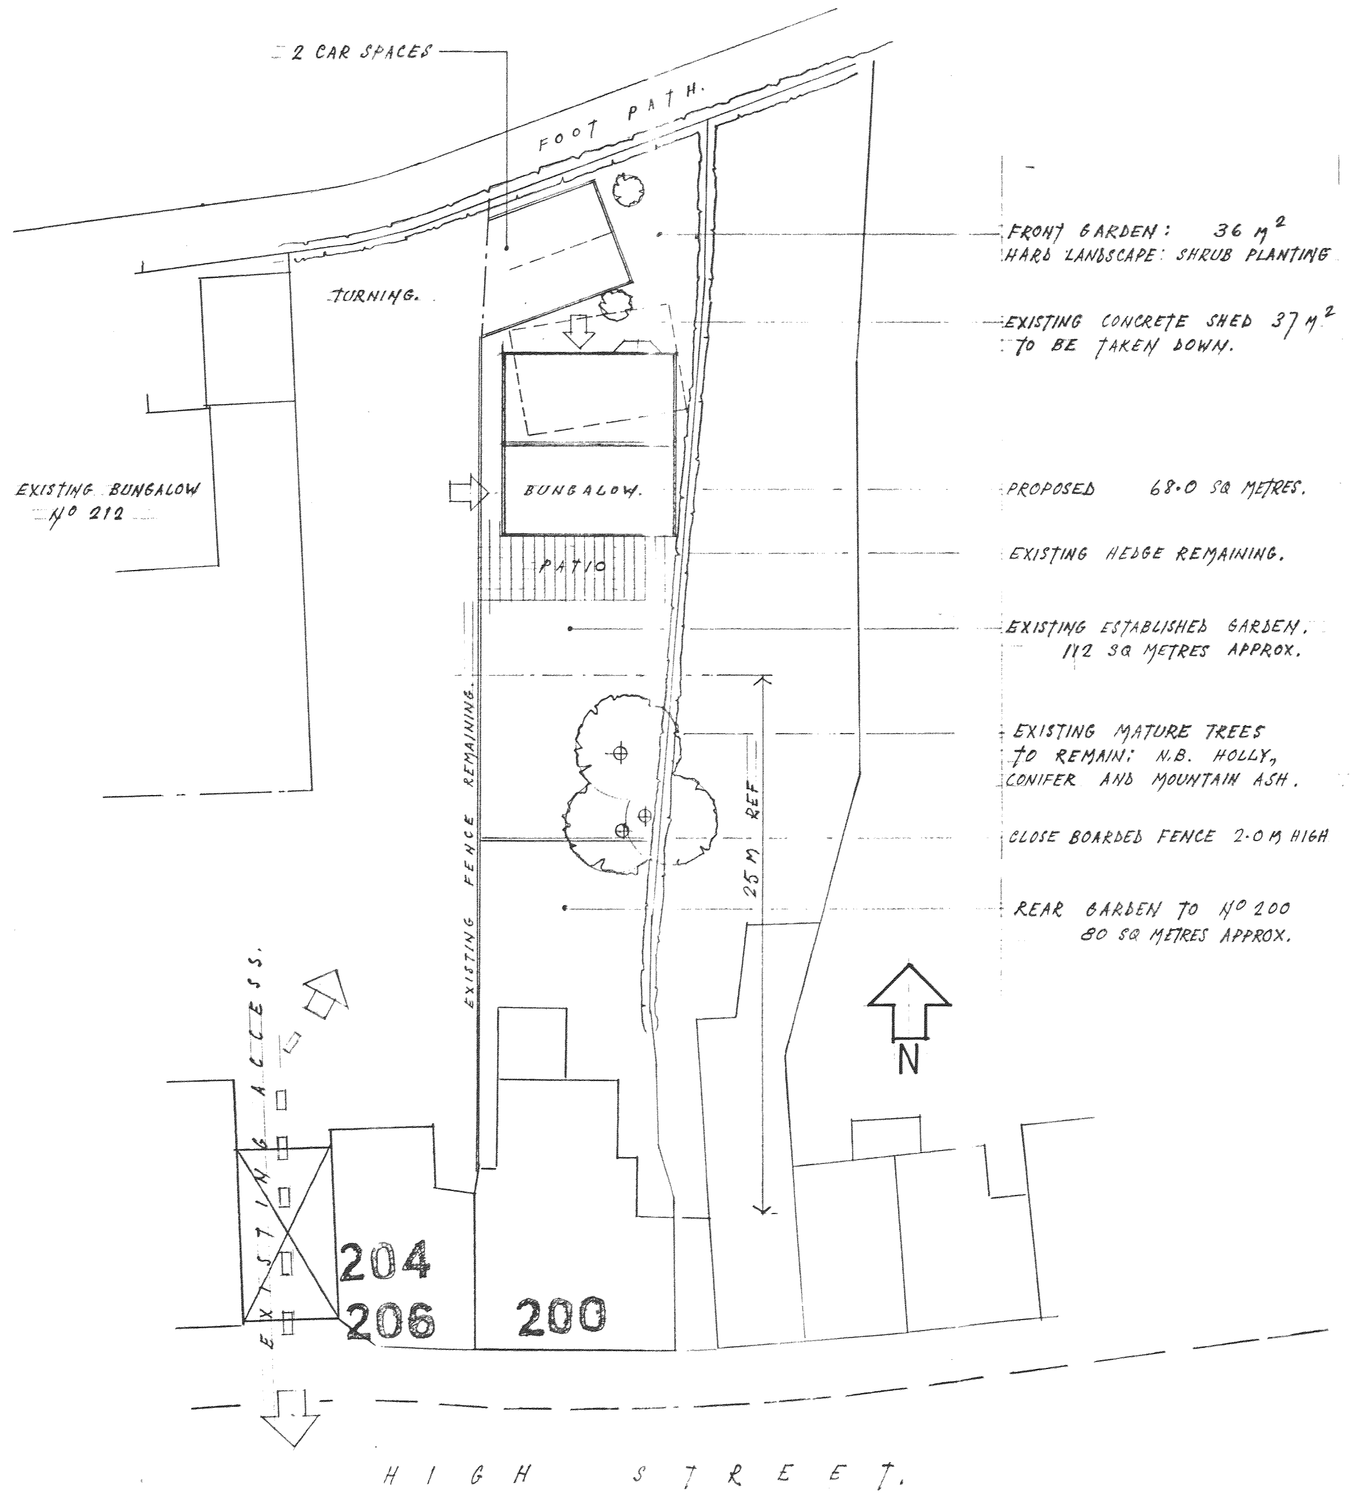

Site Layout Scale 1:200

Notes:
DO NOT SCALE. All dimensions must be checked/verified on site.

£335-00

Date	Revisions

DEVELOPMENT SERVICES
17 AUG 2009
RECEIVED

Client
MRS T. MOORE.

Job Title
200 HIGH STREET,
EARL SHILTON,
LEICS.

Drawing Title
PROPOSED BUNGALOW WITH EXISTING VEHICULAR ACCESS TO REAR OF:- 200 HIGH ST. EARL SHILTON, LEICS.

Scale	Date	Drawn by
1:100 & 1:200	JULY 2009	S.WILKINSON.

PP 808144

Drg. No.	Rev.
4194	

JOHN E. WRIGHT. ARCHITECTS BLABY.
© copyright.
594 x 841 mm A1