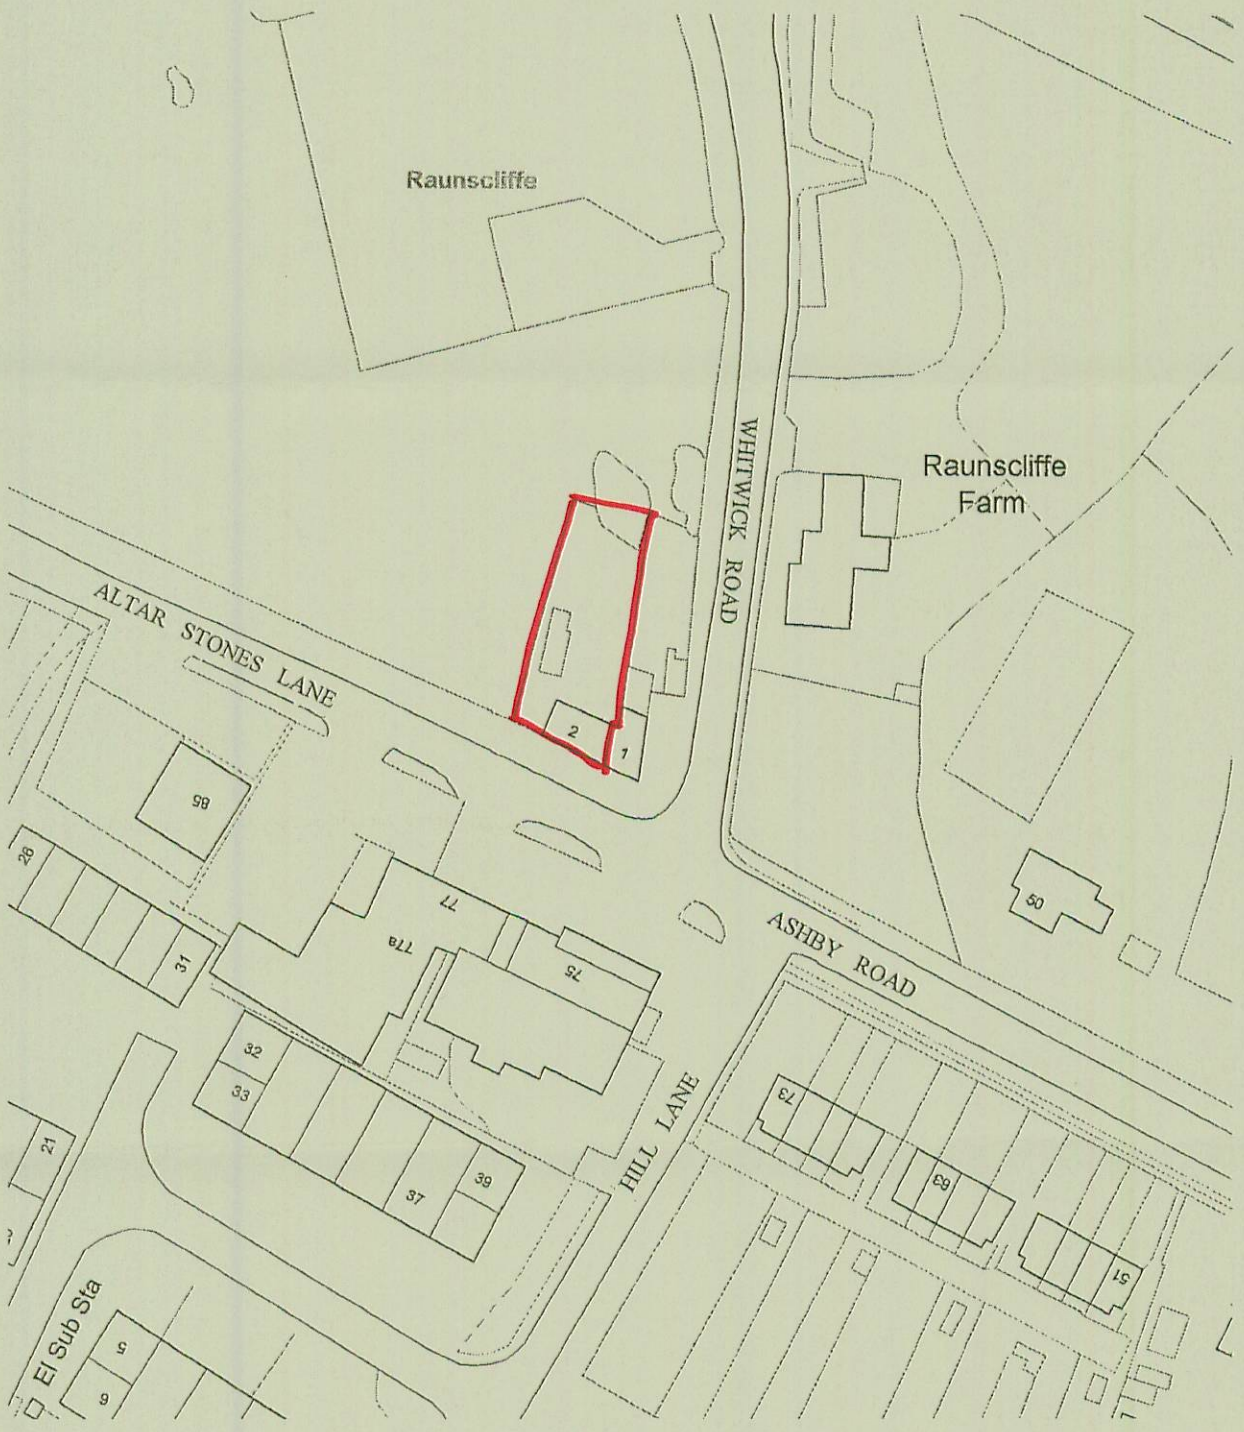

Crown Copyright. All rights reserved. Licence number 100027894

DEVELOPMENT SERVICES
18 AUG 2009
RECEIVED

Location Plan: 2 Ashby Road, Markfield, LE67 9UD Scale 1:1250