BLOCK PLAN SCALE 1:500@a4 73 Main Street, LE67 9TD

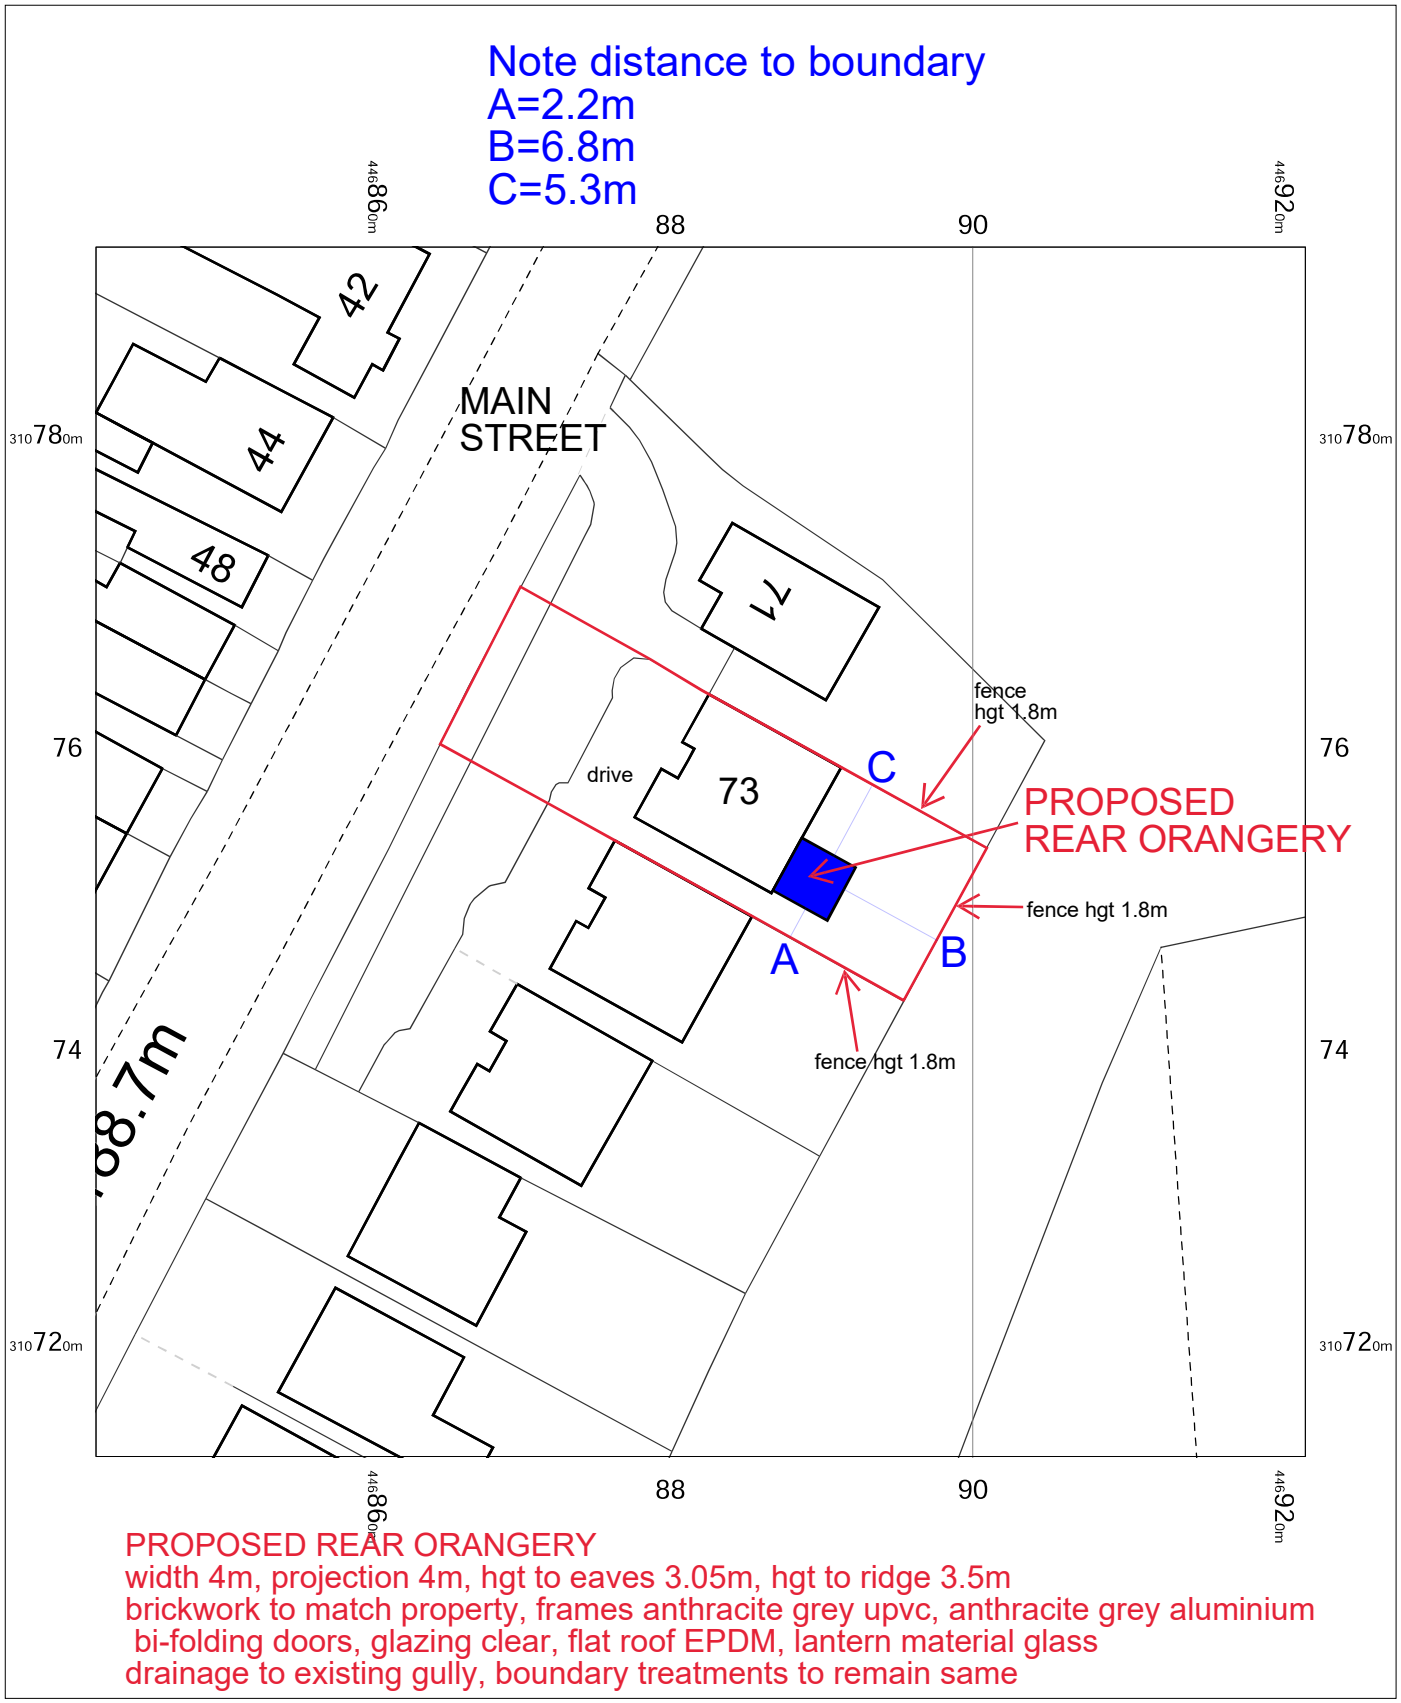

73 Main Street,
Markfield,
Stanton Under Bardon,
Leicestershire
LE67 9TD

OS MasterMap 1250/2500/10000 scale
Thursday, October 15, 2026, ID: CM-01302133
www.centremapslive.co.uk

1:500 scale print at A4, Centre: 446882 E, 310753 N

©Crown Copyright Ordnance Survey. Licence no. AC0000849896

Taylor Made Conservatories

N

CENTRE MAPS LIVE.
FOR A BETTER POINT OF VIEW