


FRONT ELEVATION


3 N. NEW CHIMNEYS
CEMENT BEDDED HALF ROUND RIDGE TILES SMOOTH GREY
MARLEY OLD MODERN CONCRETE TILES SMOOTH GREY
SEALING COURSE & GABLE END VERGES
WHITE U.P.V.C FACIA / SOFFIT BOARDS
WHITE DOUBLE GLAZED U.P.V.C WINDOWS DOORS & CONSERVATORY ELEMENTS
CEMENT RENDER PANELS TO FRONT ELEVATION
FACING BRICKS TO N/E ELEVATIONS TO BE IBSTOCK LEICESTER AULTH RED STOCK
D.P.C. & SPLASH COURSES TO BE BLUE BRICK




REAR ELEVATION

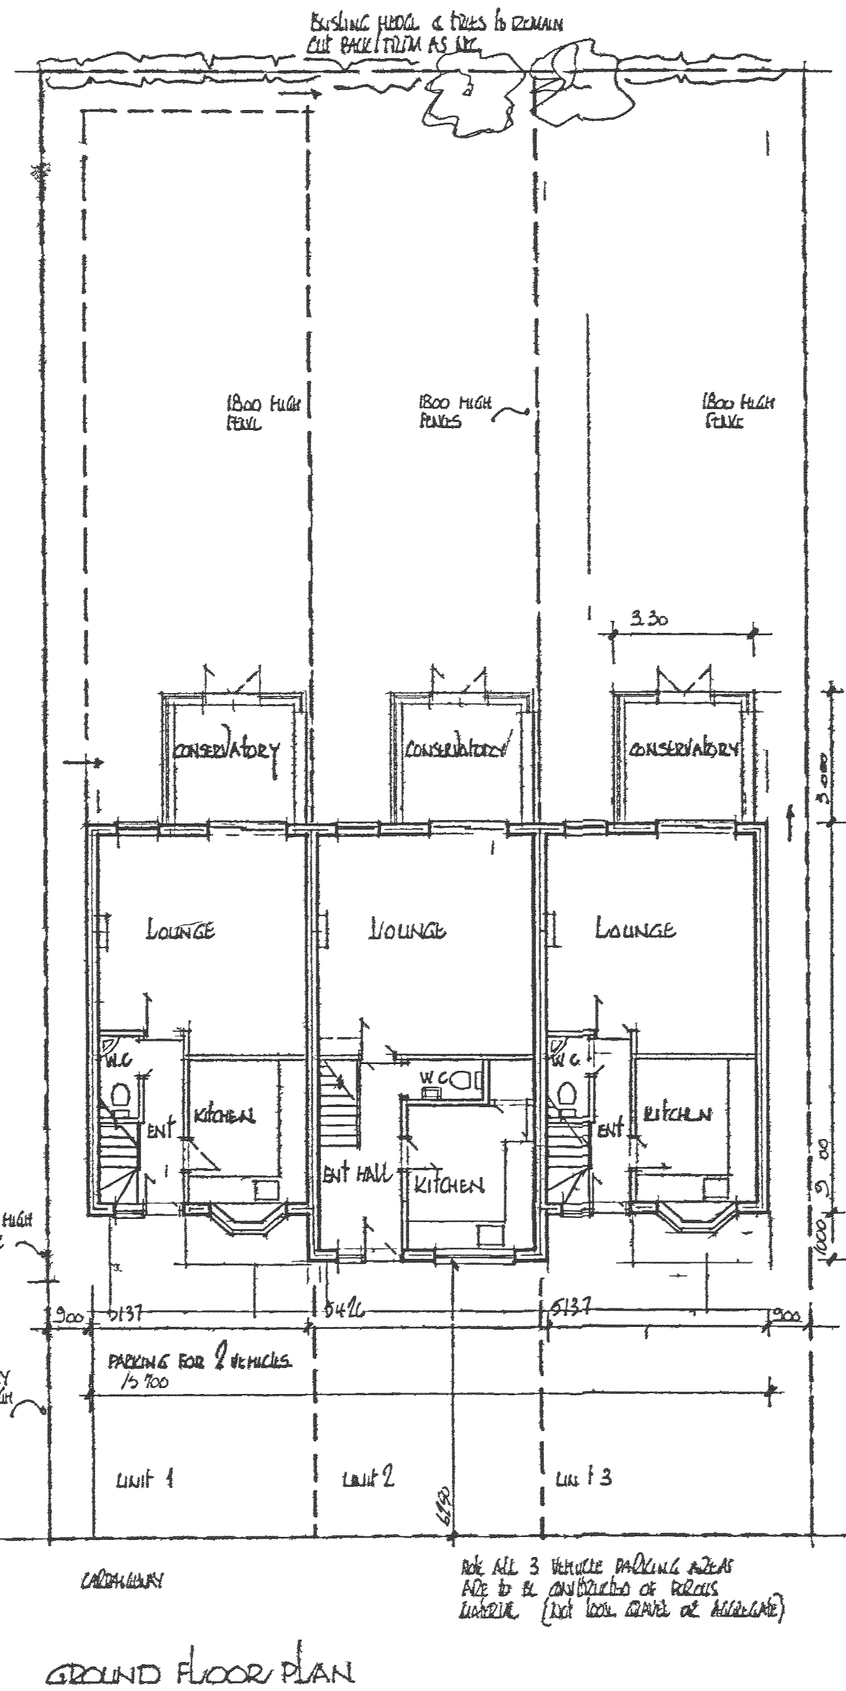


GROUND FLOOR PLAN

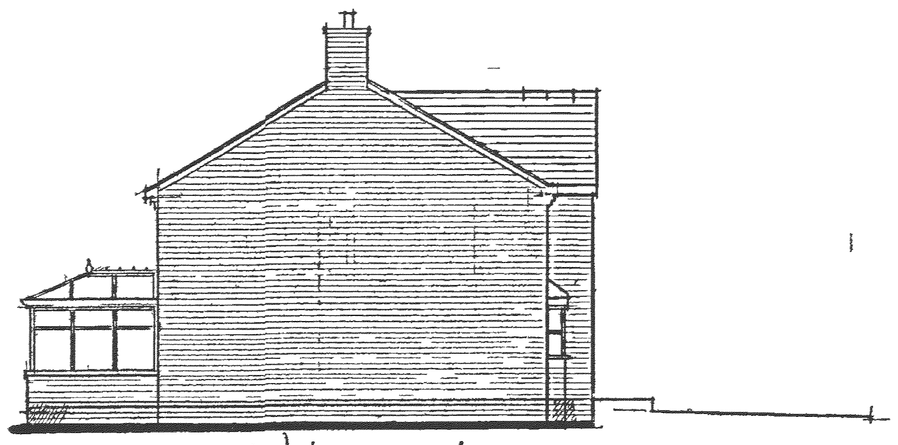


END ELEVATION EAST

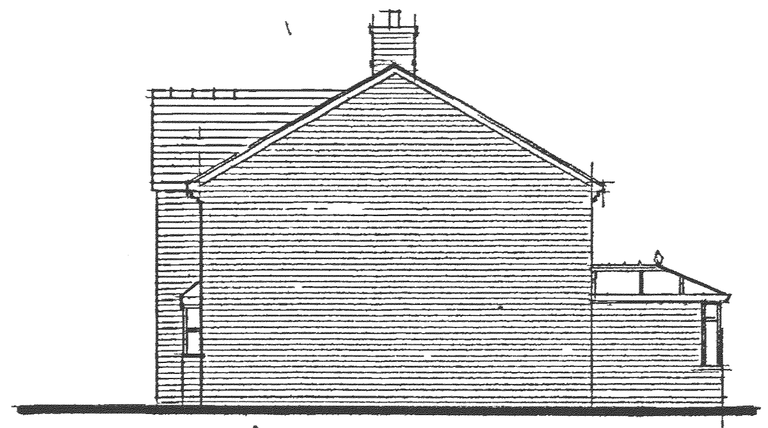

END ELEVATION WEST

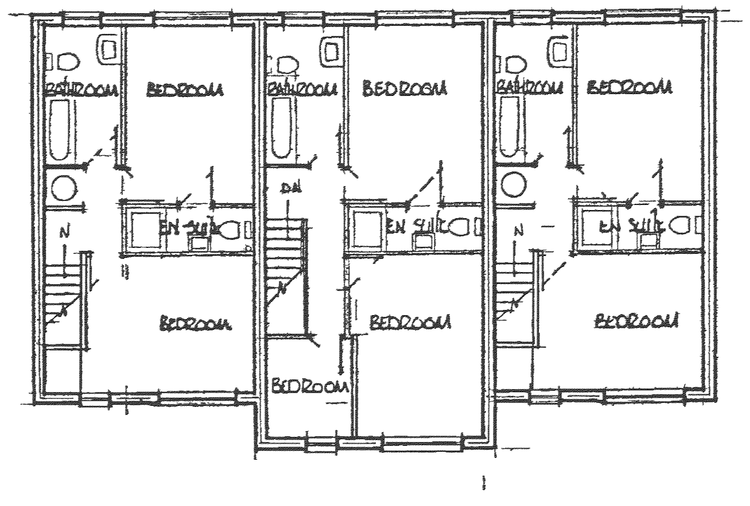

FIRST FLOOR PLAN

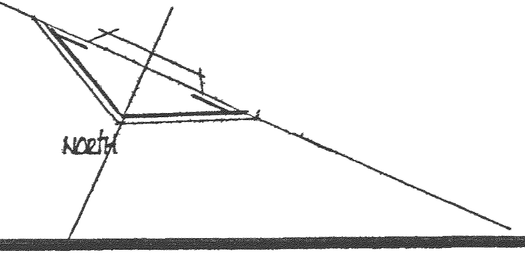

DEVELOPMENT SERVICES
27 OCT 2008
RECEIVED

PROPOSED DEVELOPMENT BETWEEN 12 & 13 FLAMVILLE ROAD BURBAGE LE10 2DQ

FOR
MR B KOTAK

SCALE	DATE	DRAWN BY
1:100 at A1 Size	oct 2008	PB

DRAWING NUMBER
844/02

Peter Barnwell Limited
Building Surveyor
Peter Barnwell ACIOB.
22 Norfolk Road,
Desford, Leicester, LE 9HR.
01455 823816