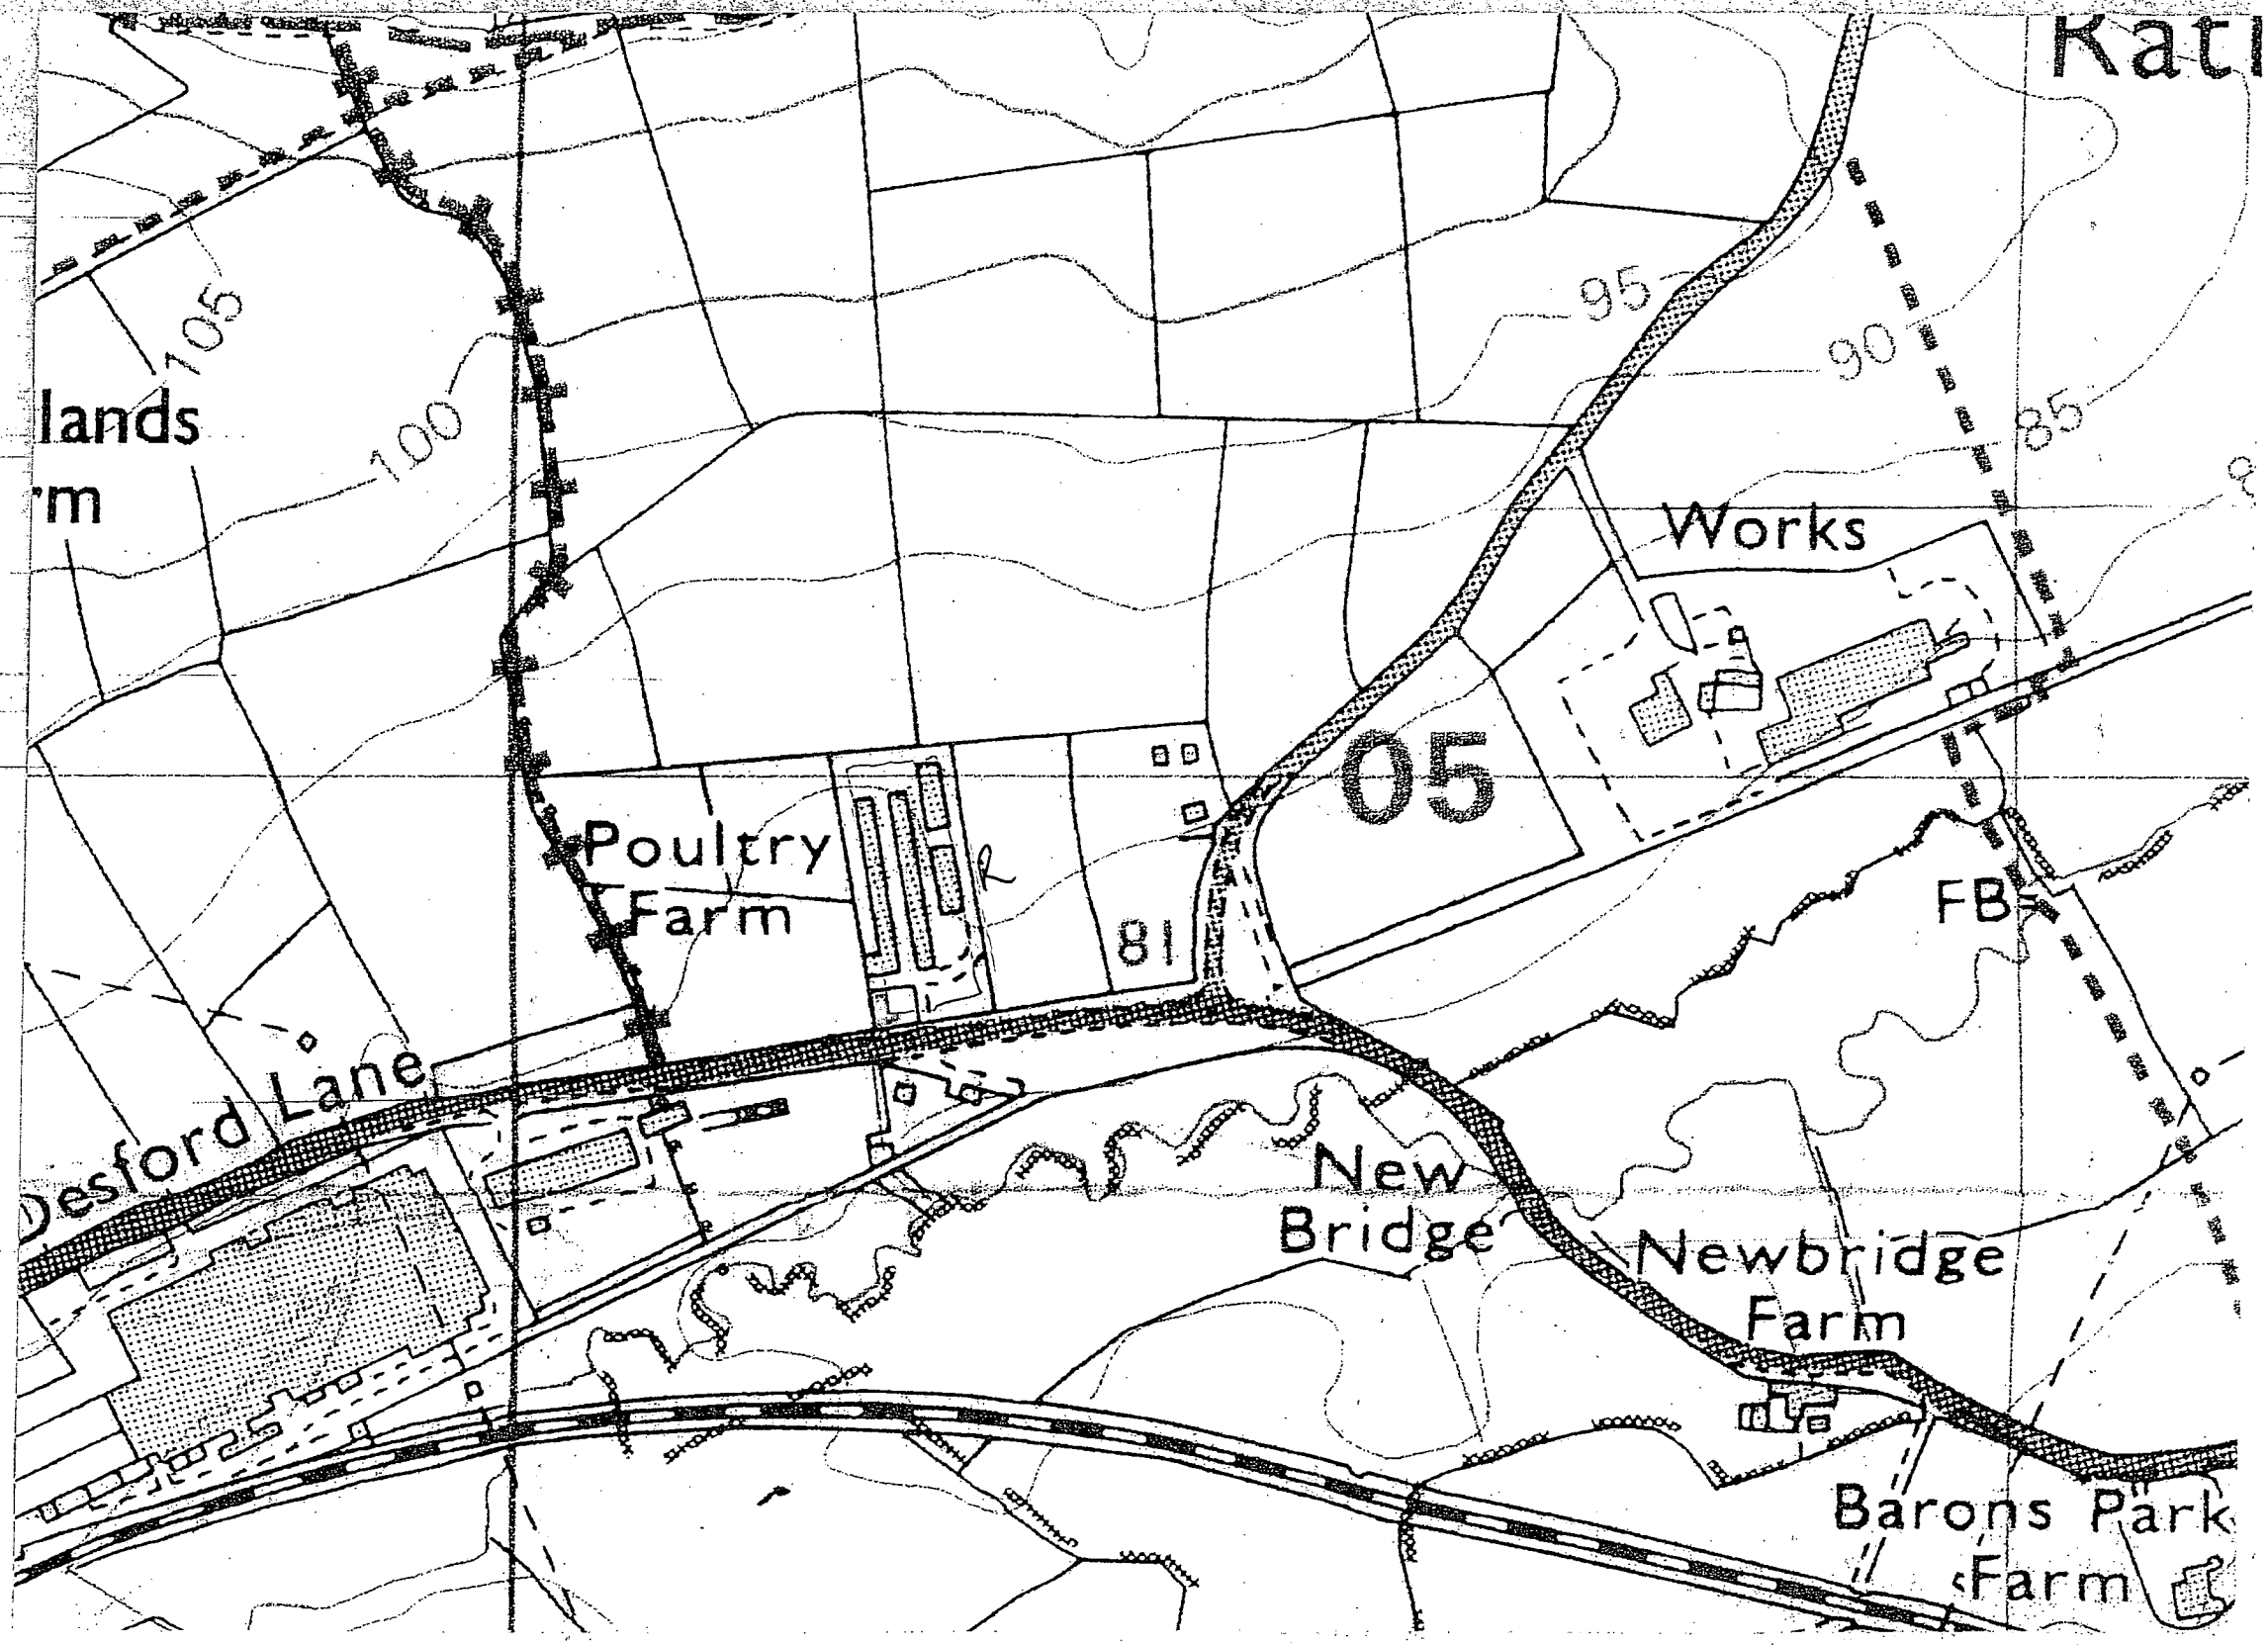

LOCATION PLAN 1:5000

0 100 200 300 400 500 m

DEVELOPMENT SERVICES
24 OCT 2008
RECEIVED

DAVID HAYNES dip. Arch. A.R.I.B.A. **ARCHITECT**
56, Leicester Road, Groby, Leicester LE6 0DJ
tel & fax: 0116 2872597 mob: 07973 156209 email: david@dandmhaynes.co.uk

FARM MANAGER'S BUNGALOW S. HAY
POULTRY FARM, DESFORD ~~ROAD~~ LANE, RATBY, LEICESTER. LE9 9BF

scale 1:5000 date 10.2008 drawing number 3726:A