RevA - LHH - 22.07.11 - terrace lowered by 150mm

RevB - LHH - 19.08.11 - fence line indicated on section

RevC - LHH - 23.08.11 - decking lowered



Existing site levels

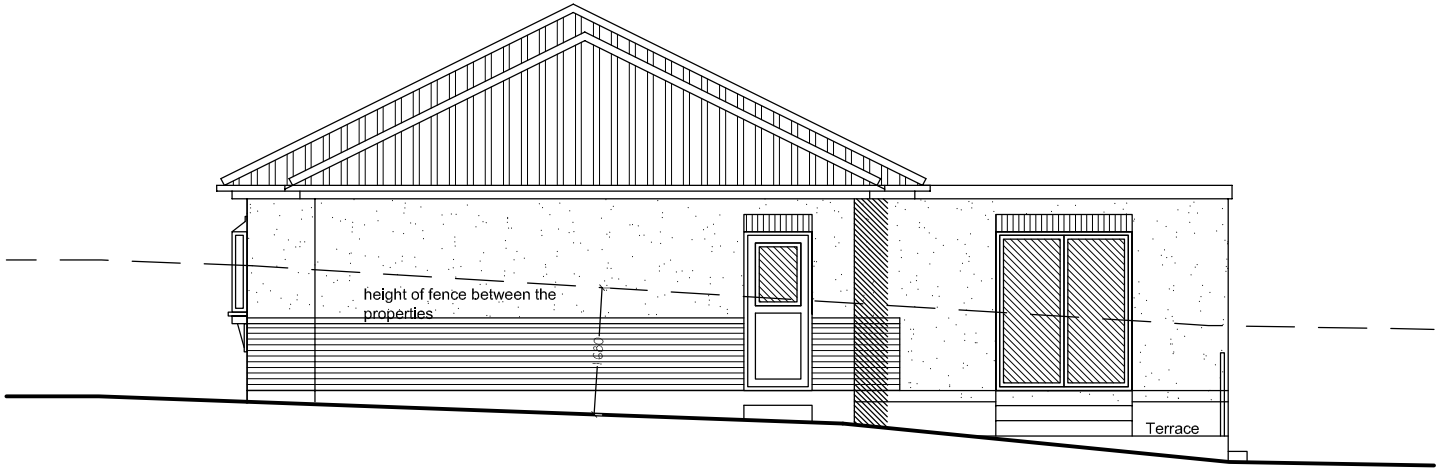

Site Sections

ARCHITECTS

HSSP Architects Limited
44 Asfordby Road Melton Mowbray
Leicestershire LE13 OHR
Telephone 01664 563288 Facsimile 01664 503360
E-Mail Info@HSSPArchitects.co.uk Web www.HSSPArchitects.co.uk

project
Proposed Alterations
63 Clarence Road
Hinckley
for Mr Middleton

title Site Section

scale 1:100 date June 2011

dwg no 6288K 13 - 01C

HSSP
A4