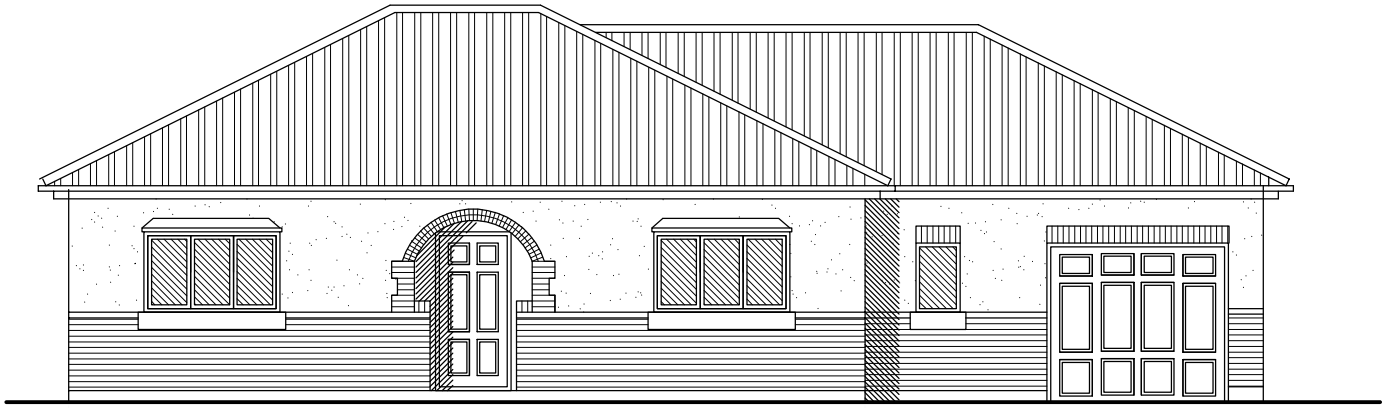

Existing bungalow

Front Elevation



Existing site levels

Rear Elevation

ARCHITECTS

HSSP Architects Limited
44 Asfordby Road Melton Mowbray
Leicestershire LE13 OHR
Telephone 01664 563288 Facsimile 01664 503360
E-Mail Info@HSSPArchitects.co.uk Web www.HSSPArchitects.co.uk

project
Proposed Alterations
63 Clarence Road
Hinckley
for Mr Middleton

title Sketch Option 13

scale 1:100 date April 2011

dwg no 6288K 13 - 02C

HSSP
A4